


C:\Users\W4032820\WSP_0353\70092842 - GCP Residents Parking - WSP\Liveable Places\Milton\01 - Feasibility\70092842-WSP-XX-DR-LP-0100_A3_20250210.dwg 25 Feb, 2025 1:22pm

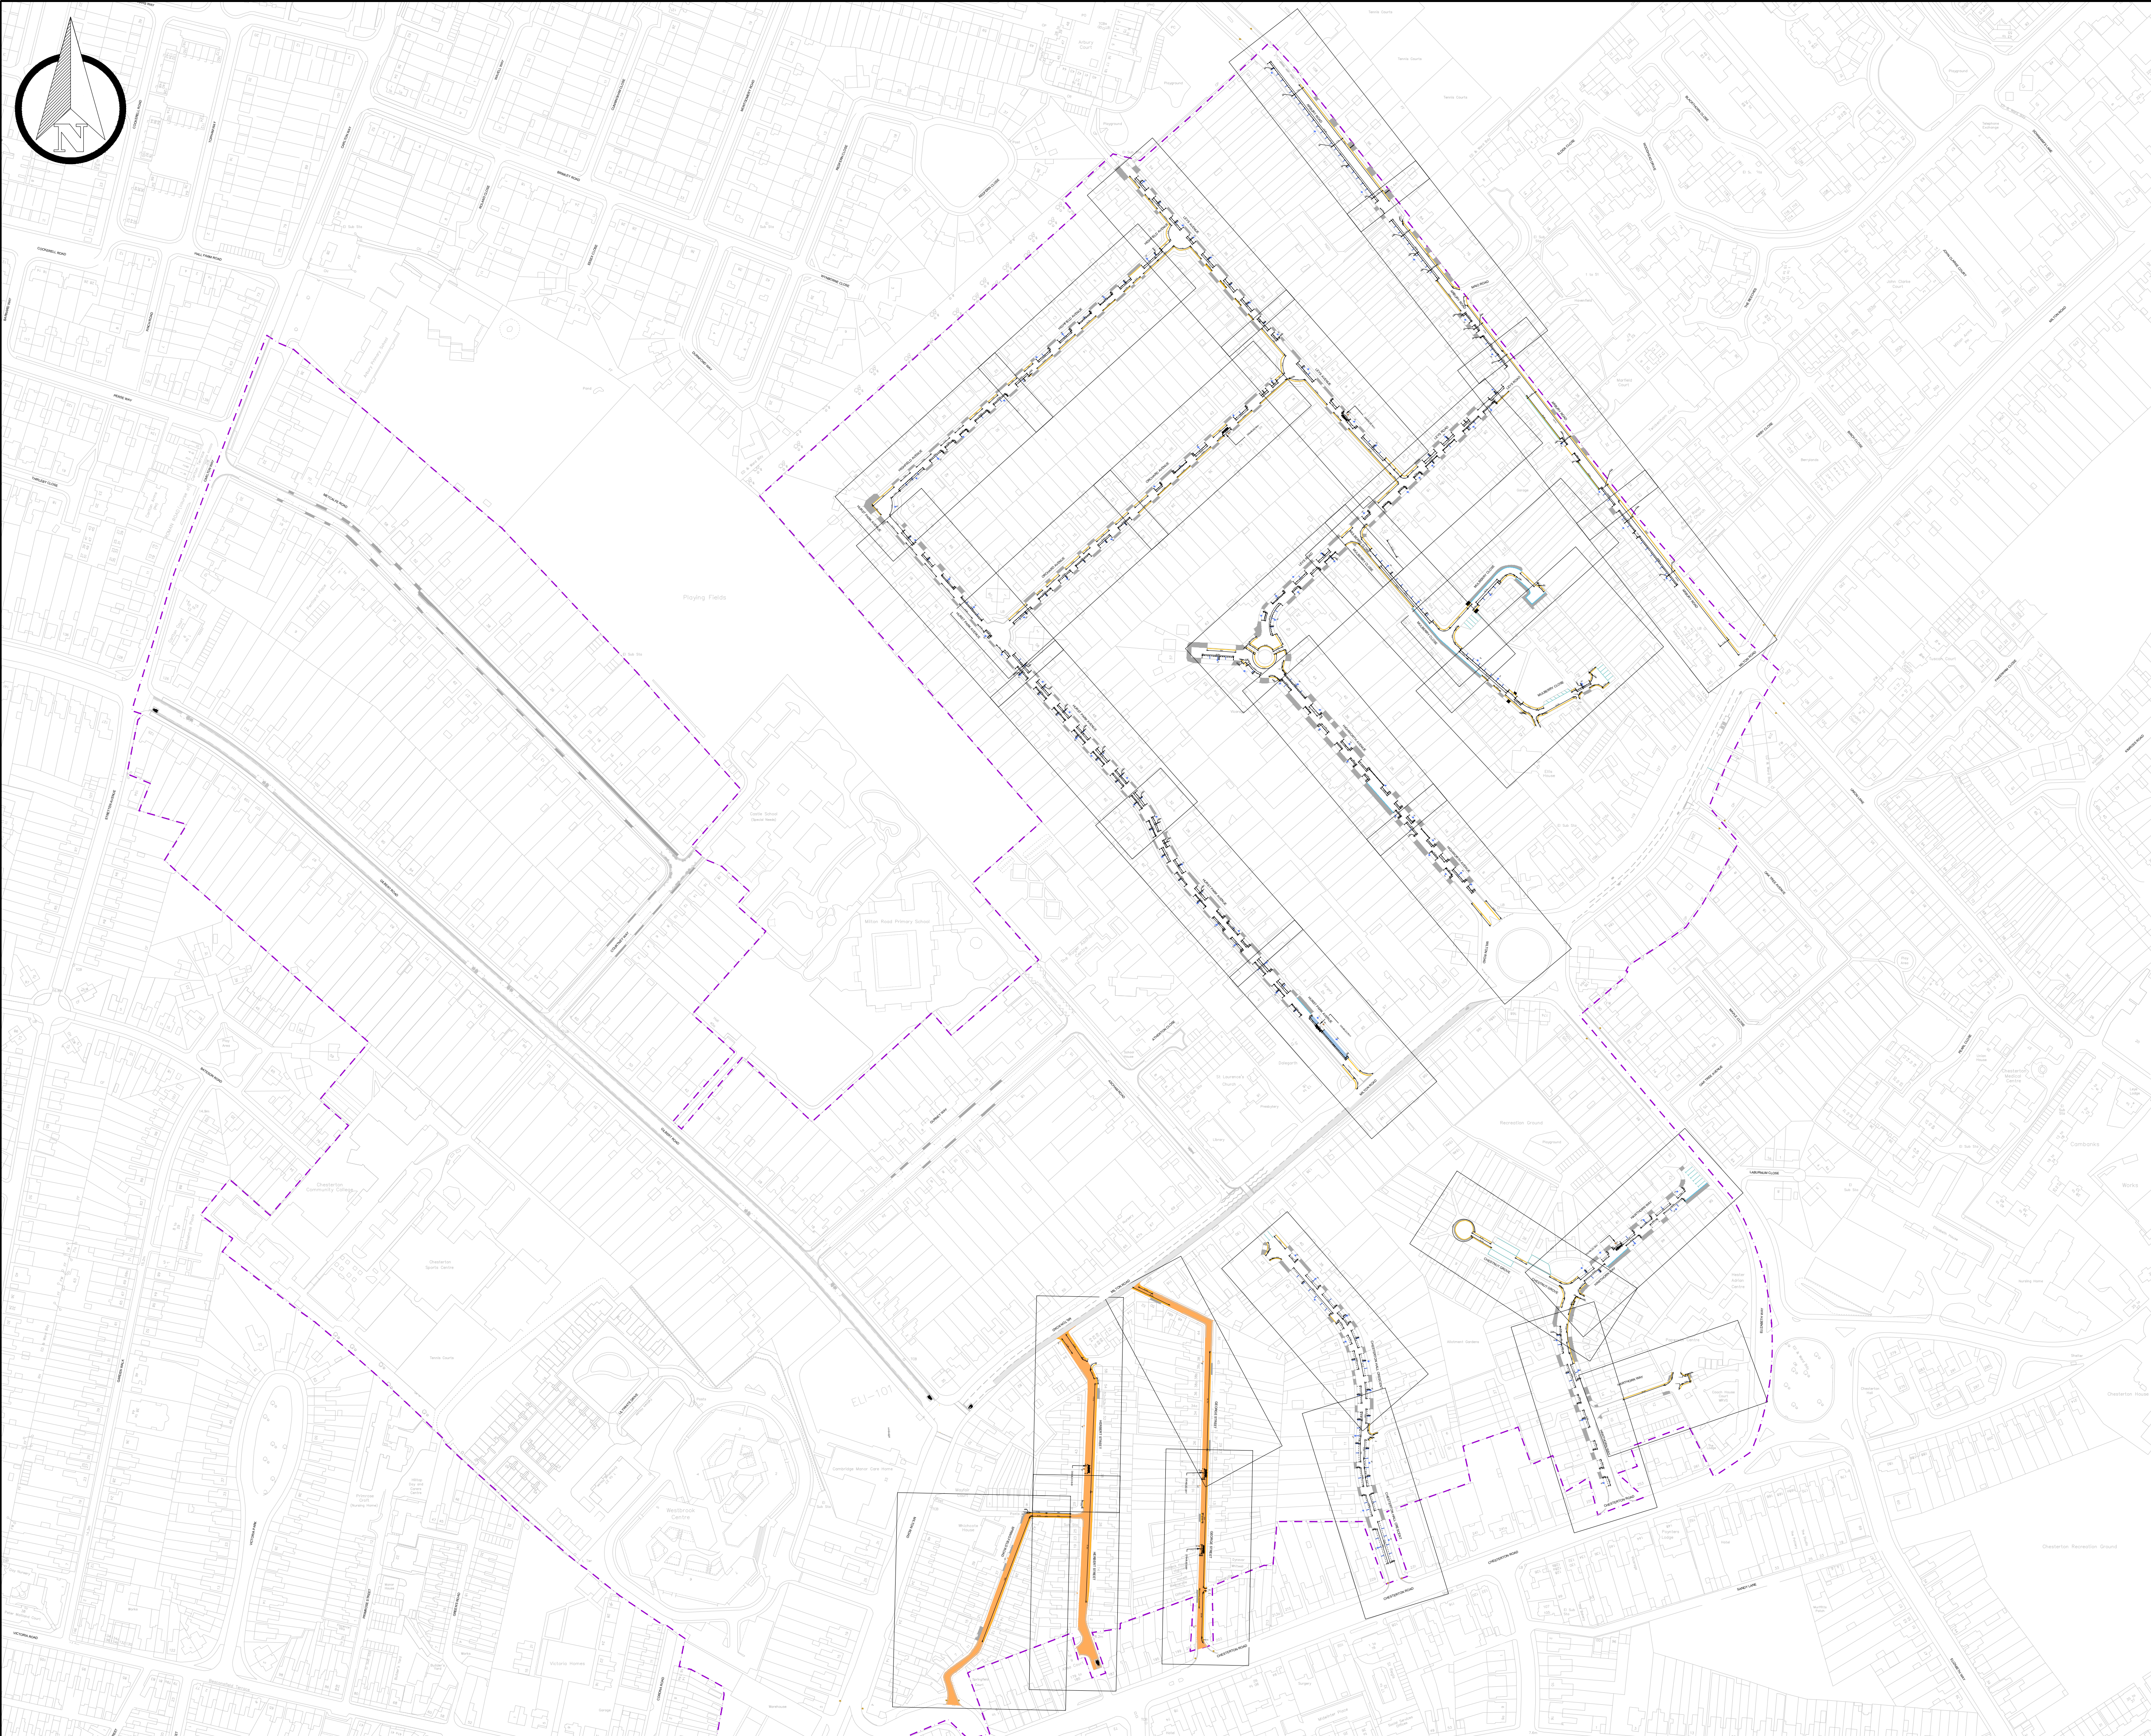

KEYS:

- SCHEME BOUNDARY
- PROPOSED PERMIT HOLDER ONLY MARKING
- PROPOSED DOUBLE YELLOW LINE
- PROPOSED PERMIT HOLDING AREA
- PROPOSED PERMIT HOLDING AND LIMITED WAITING 2 HOURS MAXIMUM STAY NO RETURN WITHIN 2 HOURS
- PROPOSED DROPPED KERB
- ZONE ENTRY/EXIT SIGN
- SP PROPOSED PARKING SIGN ON NEW POST
- SP PROPOSED PARKING SIGN ON EXISTING SIGN POST
- LC PROPOSED PARKING SIGN ON EXISTING LAMP COLUMN
- SP PROPOSED DISABLE SIGN
- SP PROPOSED PERMIT PARKING AREA SIGN ON NEW POST
- LC PROPOSED PERMIT PARKING AREA SIGN ON EXISTING LAMP COLUMN
- EXISTING ROAD MARKINGS
- EXISTING DOUBLE YELLOW LINE
- EXISTING ACCESS
- EXISTING PRIVATE PARKING BAY
- EXISTING FLUSH KREB

S3-P01	25.02.2025	AS	FIRST ISSUE		
REV	DATE	BY	DESCRIPTION	CHK	APD

DRAWING STATUS

DETAILED DESIGN



62-64 Hills Road, Cambridge, CB2 1LA, UK
T+ 44 (0) 1223 558 050, F+ 44 (0) 1223 558 051
wsp.com

CLIENT



PROJECT

**GCP RESIDENT PARKING SCHEME
MILTON**


TITLE

**GENERAL ARRANGEMENT
SHEET 00 OF 17**


SCALE @ A1 1:2000	CHECKED BM	APPROVED RP
PROJECT No 70092842	DESIGNED BY AS	DATE 25.02.2025
DRAWING No 70092842-WSP-XX-MLT-DR-LP-0100-00	REV S3-P01	

© WSP UK Ltd

C:\Users\WSP02842\OneDrive\WSP_02842\70092842-WSP-XX-DR-LP-0100-01_20250210.dwg 25 Feb, 2025 12:48pm
C:\Users\WSP02842\OneDrive\WSP_02842\70092842-WSP-XX-DR-LP-0100-01_20250210.dwg 25 Feb, 2025 12:48pm
C:\Users\WSP02842\OneDrive\WSP_02842\70092842-WSP-XX-DR-LP-0100-01_20250210.dwg 25 Feb, 2025 12:48pm

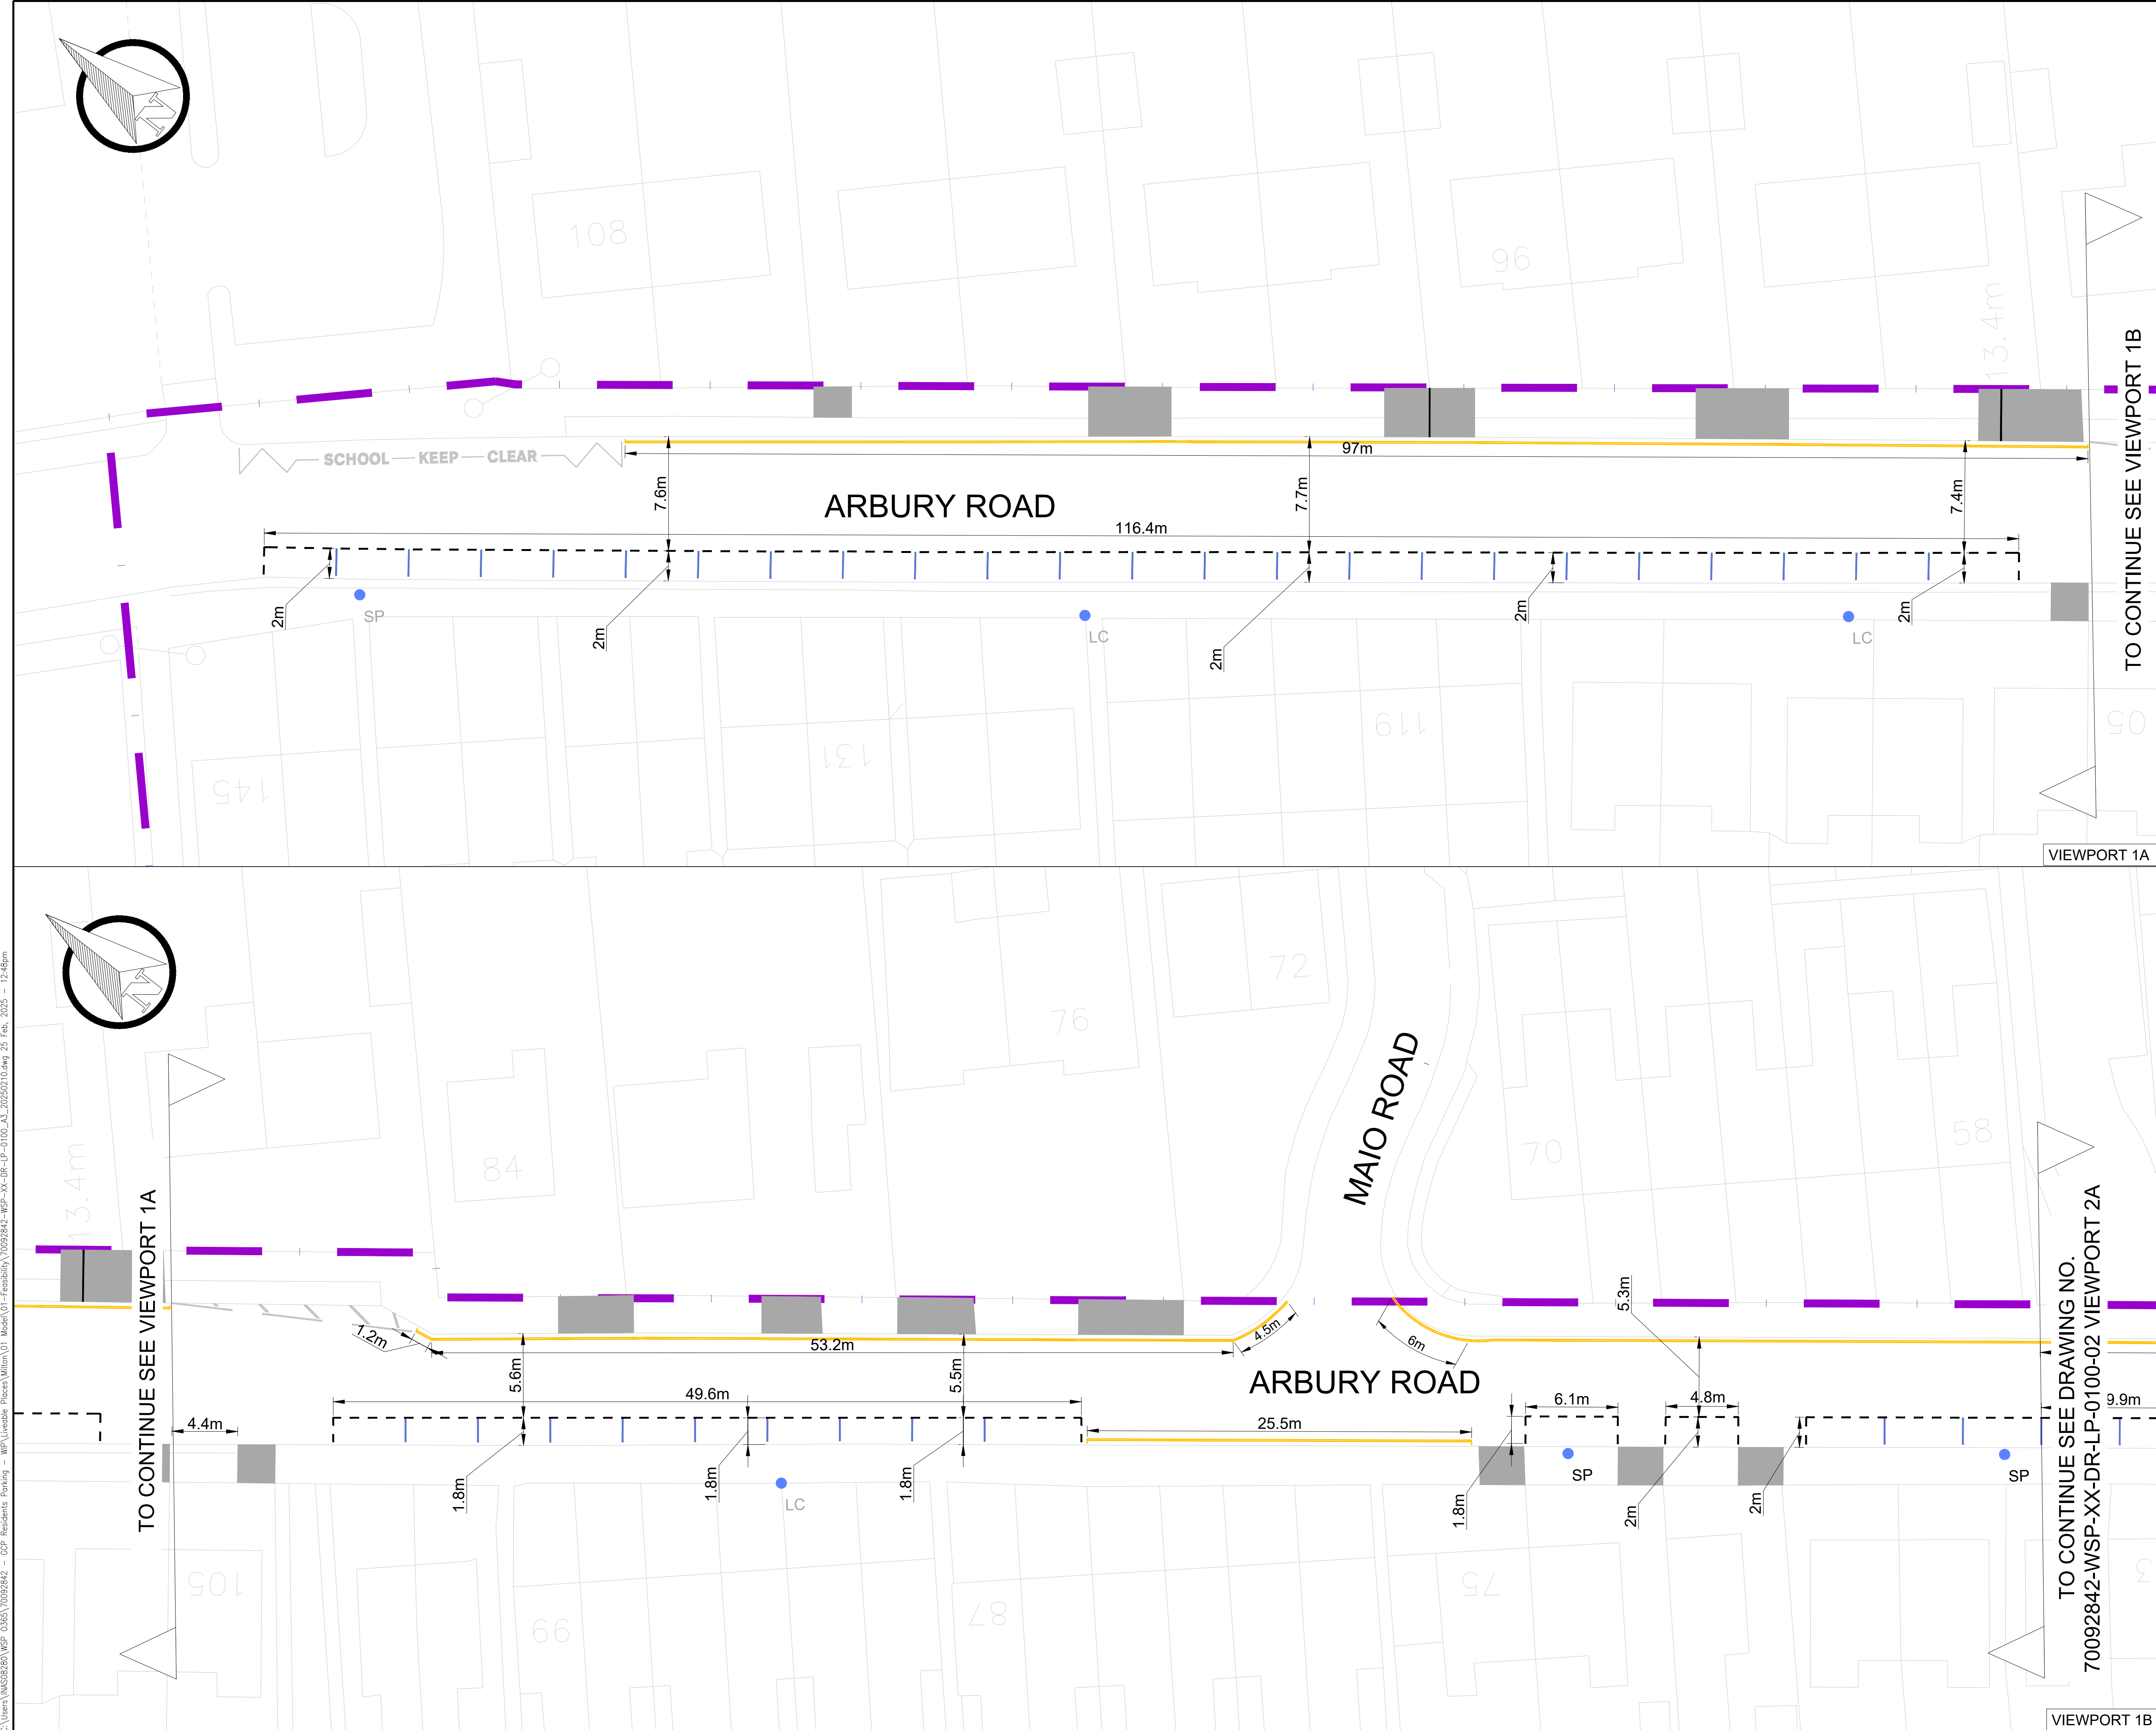

- KEYS:
- SCHEME BOUNDARY
 - PROPOSED PERMIT HOLDER ONLY MARKING
 - PROPOSED DOUBLE YELLOW LINE
 - PROPOSED PERMIT PARKING AREA
 - PROPOSED PERMIT HOLDER AND LIMITED WAITING 2 HOURS MAXIMUM STAY NO RETURN WITHIN 2 HOURS
 - PROPOSED DROPPED KERB
 - ZONE ENTRY/EXIT SIGN
 - PROPOSED PARKING SIGN ON NEW POST
 - PROPOSED PARKING SIGN ON EXISTING SIGN POST
 - PROPOSED PARKING SIGN ON EXISTING LAMP COLUMN
 - PROPOSED DISABLE SIGN
 - PROPOSED PERMIT PARKING AREA SIGN ON NEW POST
 - PROPOSED PERMIT PARKING AREA SIGN ON EXISTING LAMP COLUMN
 - EXISTING ROAD MARKINGS
 - EXISTING DOUBLE YELLOW LINE
 - EXISTING ACCESS
 - EXISTING PRIVATE PARKING BAY
 - EXISTING FLUSH KREB

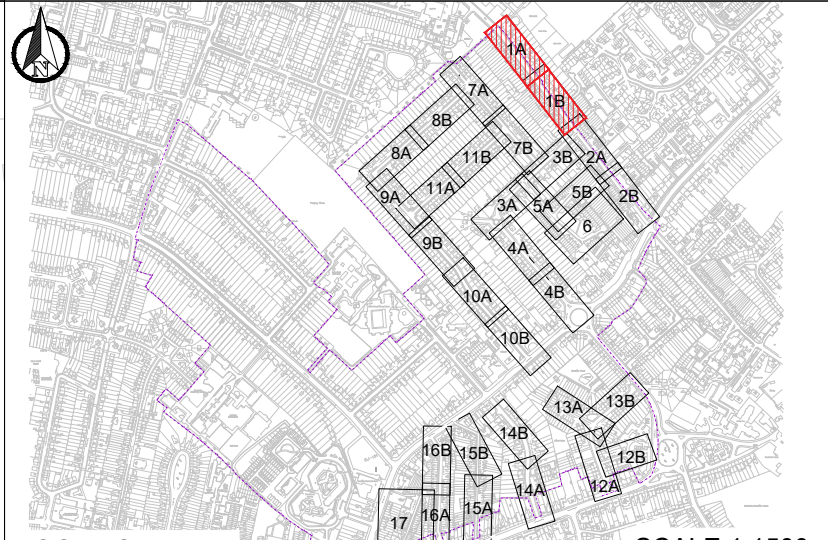

LOCATION PLAN				SCALE 1:1500	
S3-P01	25.02.2025	AS	FIRST ISSUE		
REV	DATE	BY	DESCRIPTION	CHK	APD

DRAWING STATUS

DETAILED DESIGN

wsp

62-64 Hills Road, Cambridge, CB2 1LA, UK
T+ 44 (0) 1223 558 050, F+ 44 (0) 1223 558 051
wsp.com

CLIENT

Cambridgeshire County Council

PROJECT

GCP RESIDENT PARKING SCHEME
MILTON

TITLE


GENERAL ARRANGEMENT
SHEET 01 OF 17

SCALE @ A1	CHECKED	APPROVED
1:200	BM	RP
PROJECT No:	DESIGNED BY	DATE
70092842	AS	25.02.2025
DRAWING No:	REV	
70092842-WSP-XX-DR-LP-0100-01	S3-P01	


© WSP UK Ltd

C:\Users\WSP02842\OneDrive\WSP_0353\70092842 - GCP Residents Parking - WSP\Live\Drawings\70092842-WSP-XX-DR-LP-0100-03.dwg 25 Feb, 2025 12:49pm

This map is reproduced from Ordnance Survey material with the permission of Ordnance Survey on behalf of the Controller of Her Majesty's Stationery Office © Crown copyright. Unauthorised reproduction infringes Crown copyright and may lead to prosecution or civil proceedings. (WCC)(LA 100019597)

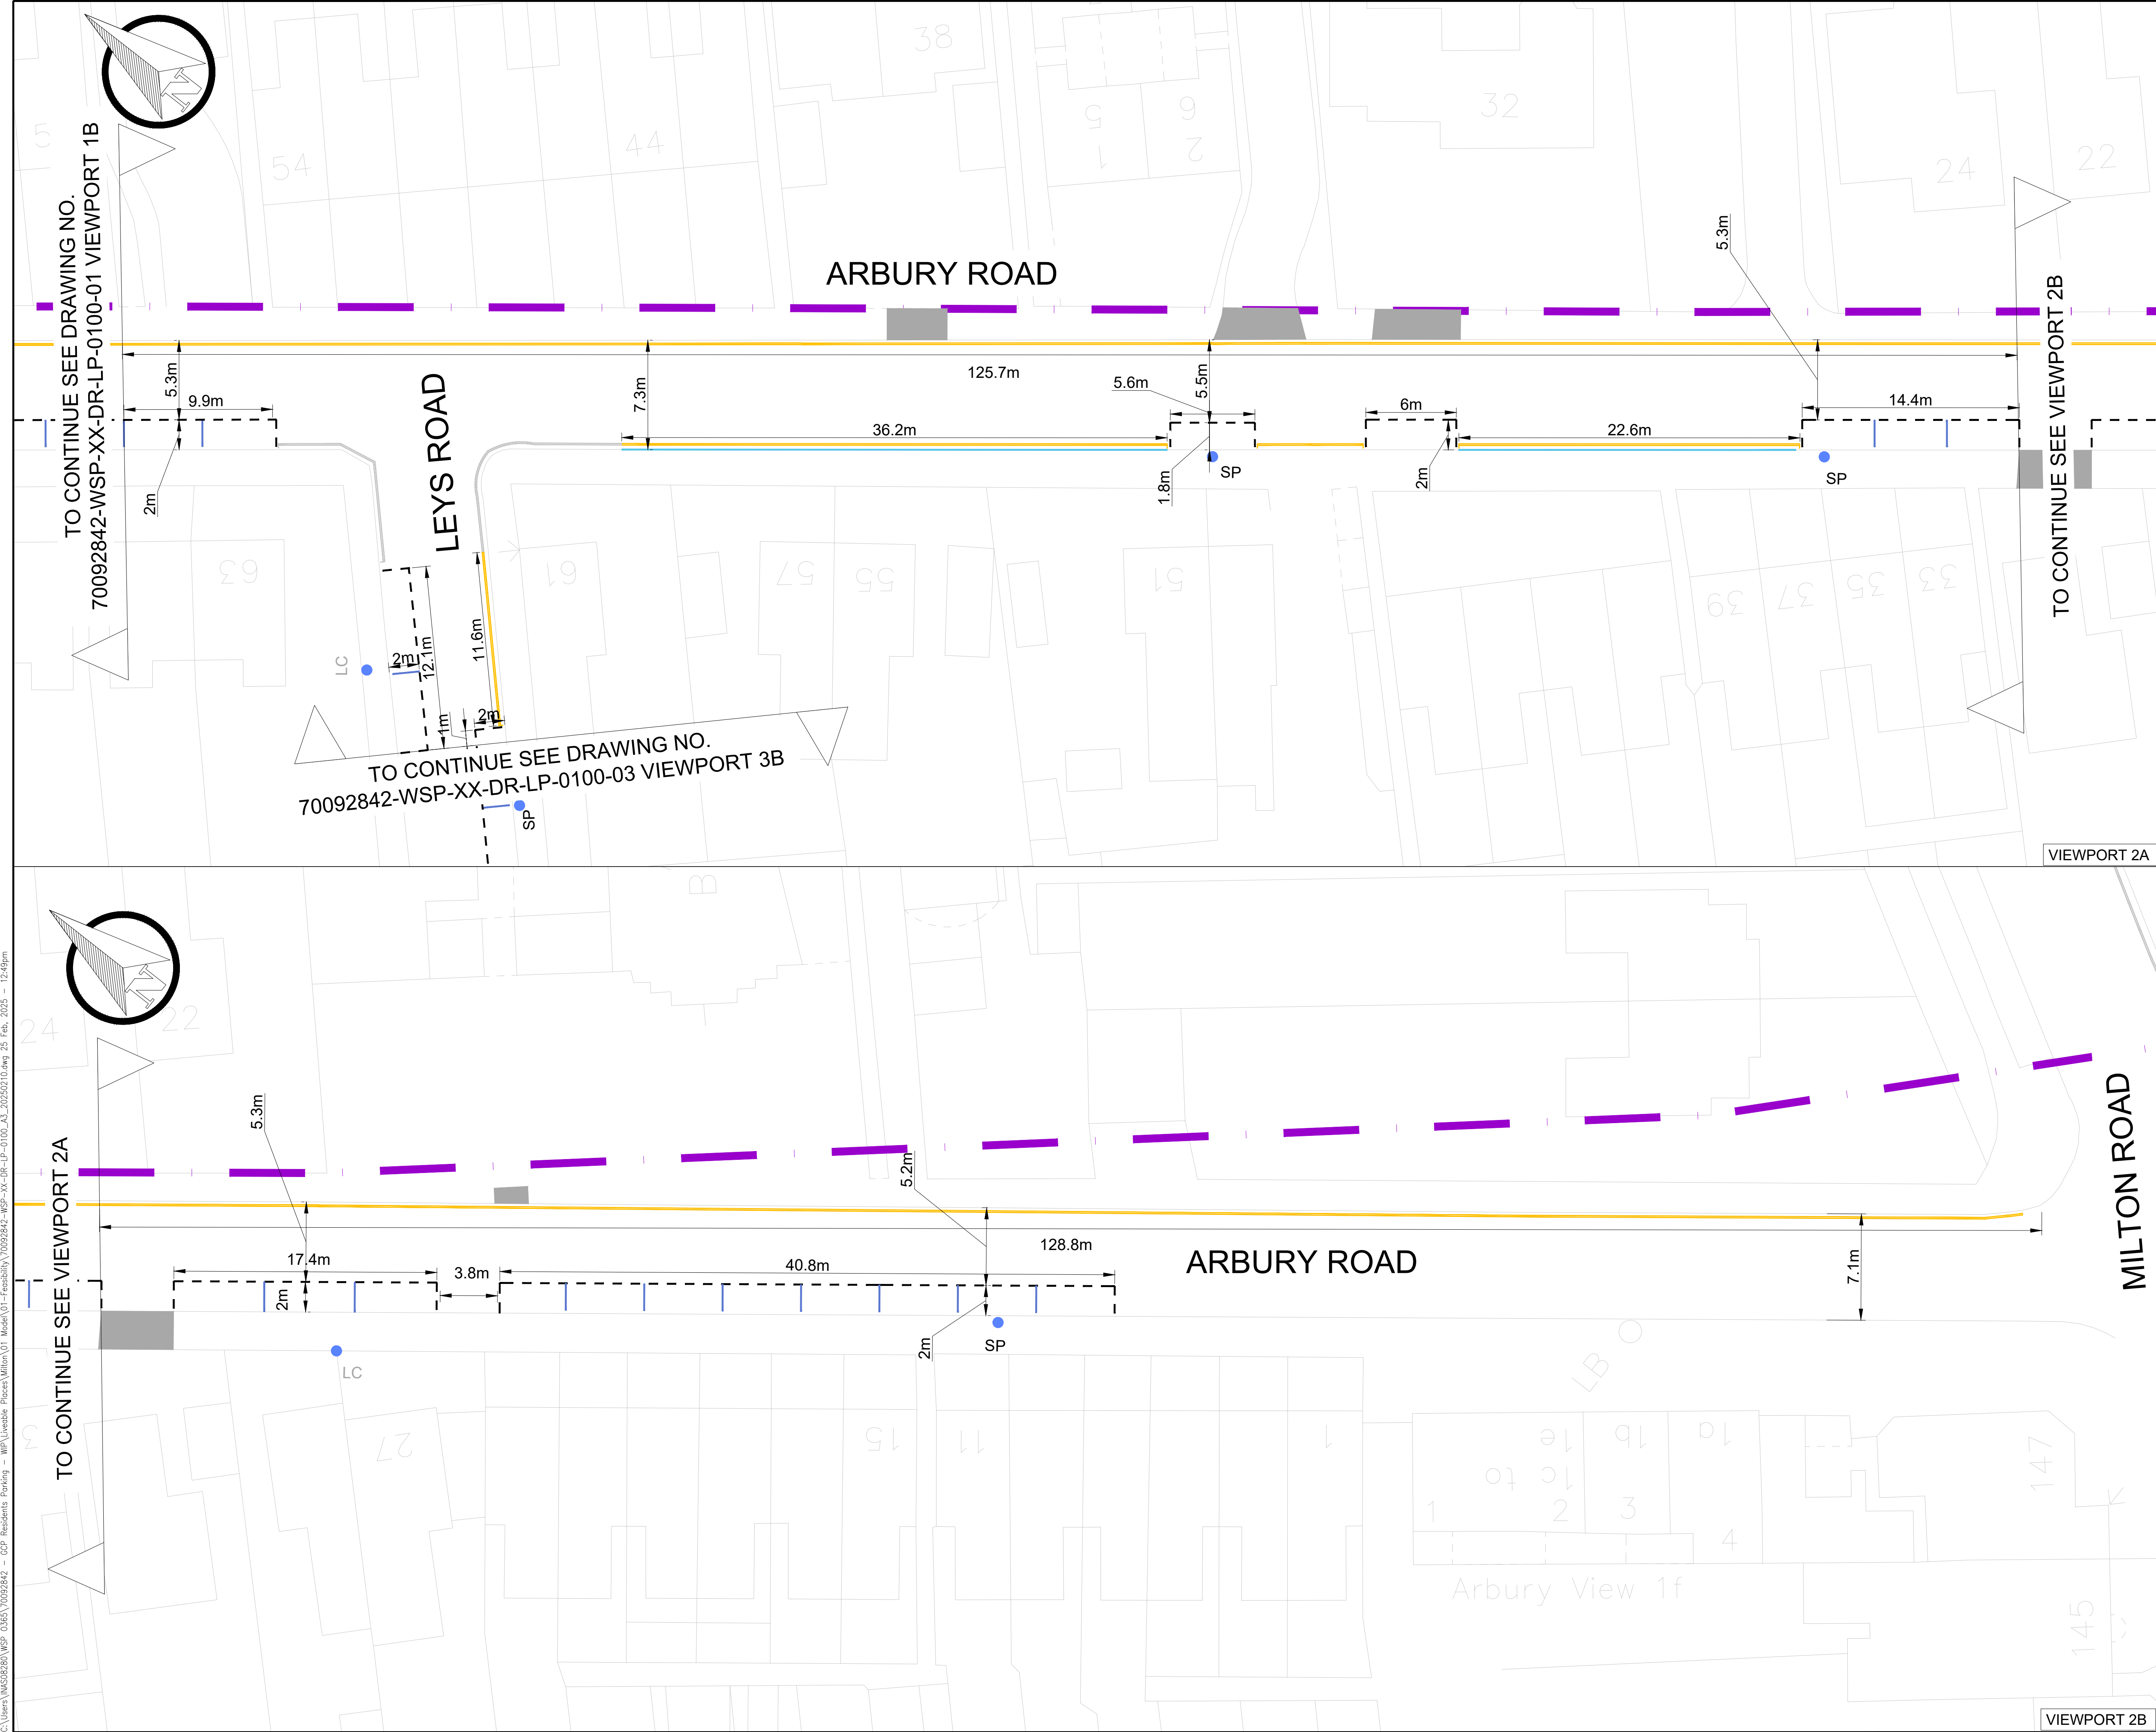

- KEYS:**
- SCHEME BOUNDARY
 - PROPOSED PERMIT HOLDER ONLY MARKING
 - PROPOSED DOUBLE YELLOW LINE
 - PROPOSED PERMIT PARKING AREA
 - PROPOSED PERMIT HOLDER AND LIMITED WAITING 2 HOURS MAXIMUM STAY NO RETURN WITHIN 2 HOURS
 - PROPOSED DROPPED KERB
 - ZONE ENTRY/EXIT SIGN
 - PROPOSED PARKING SIGN ON NEW POST
 - PROPOSED PARKING SIGN ON EXISTING SIGN POST
 - PROPOSED PARKING SIGN ON EXISTING LAMP COLUMN
 - PROPOSED DISABLE SIGN
 - PROPOSED PERMIT PARKING AREA SIGN ON NEW POST
 - PROPOSED PERMIT PARKING AREA SIGN ON EXISTING LAMP COLUMN
 - EXISTING ROAD MARKINGS
 - EXISTING DOUBLE YELLOW LINE
 - EXISTING ACCESS
 - EXISTING PRIVATE PARKING BAY
 - EXISTING FLUSH KERB

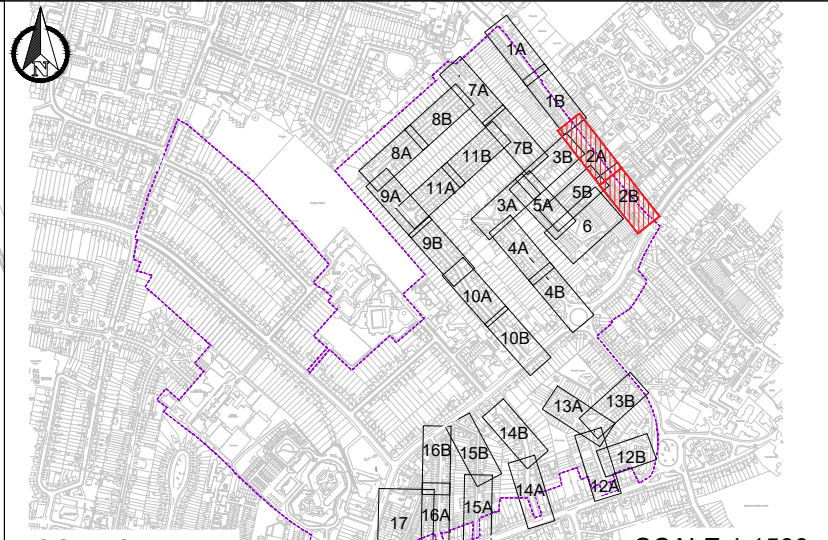

LOCATION PLAN								SCALE 1:1500	
S3-P01	25.02.2025	AS	FIRST ISSUE						
REV	DATE	BY	DESCRIPTION					CHK	APD

DRAWING STATUS		DETAILED DESIGN	
----------------	--	-----------------	--

wsp

62-64 Hills Road, Cambridge, CB2 1LA, UK
T+ 44 (0) 1223 558 050, F+ 44 (0) 1223 558 051
wsp.com



Cambridgeshire County Council

GCP RESIDENT PARKING SCHEME MILTON

GENERAL ARRANGEMENT SHEET 02 OF 17

SCALE @ A1	CHECKED	APPROVED
1:200	BM	RP
PROJECT No.	DESIGNED BY	DATE
70092842	AS	25.02.2025
DRAWING No.	REV	
70092842-WSP-XX-DR-LP-0100-02	S3-P01	

© WSP UK Ltd

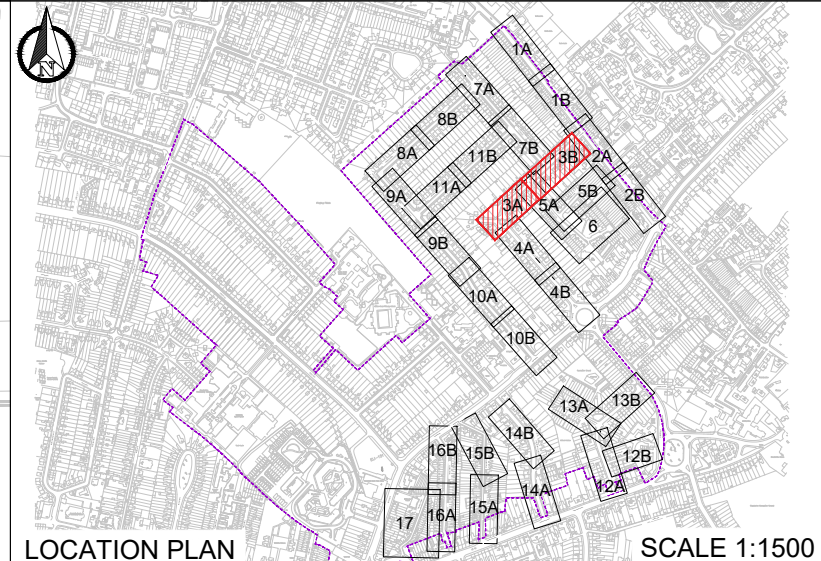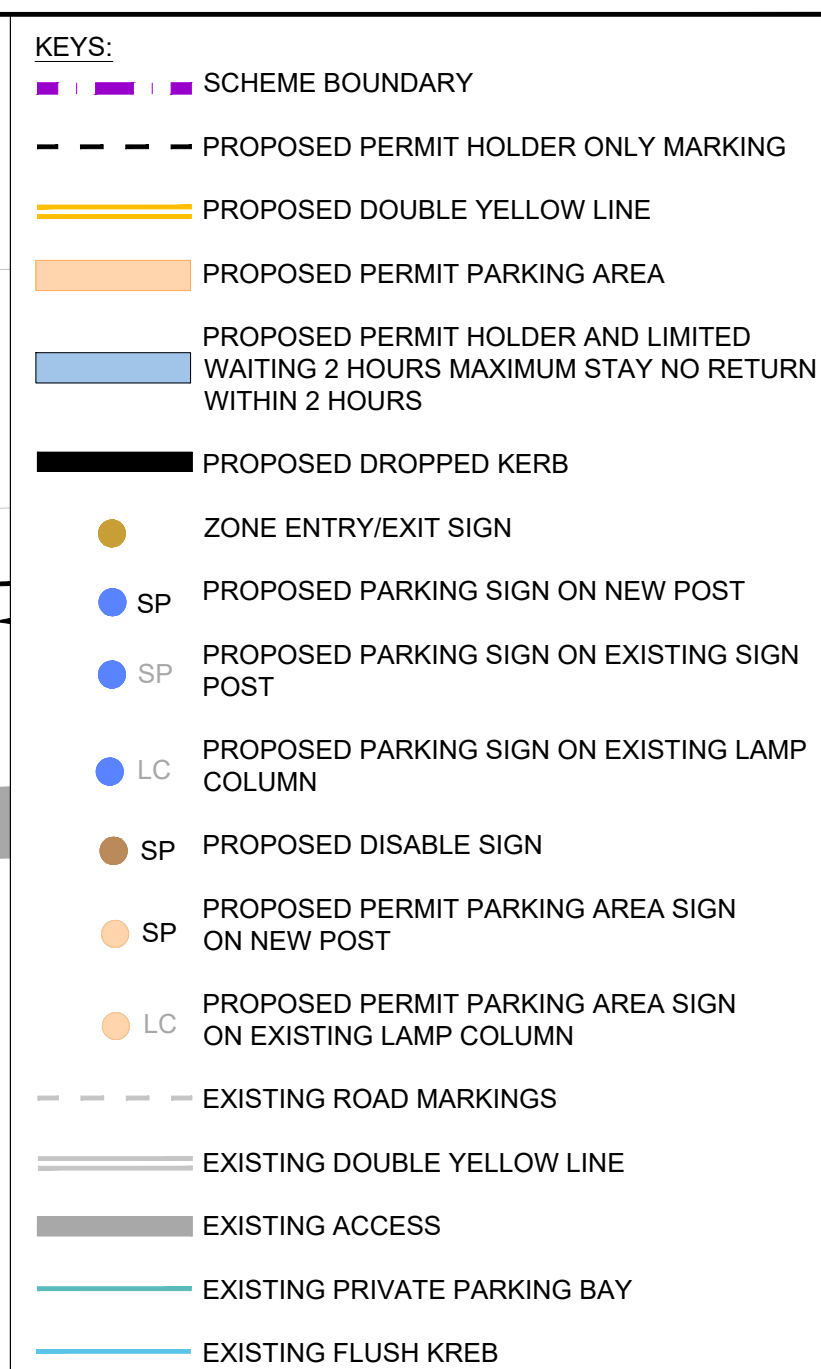

DRAWING STATUS

DETAILED DESIGN




SCALE @ A1 1:200	CHECKED BM	APPROVED RP
PROJECT No. 70092842	DESIGN/DRAWN AS	DATE 25.02.2025
DRAWING No. 70092842-WSP-XX-DR-LP-0100-03		REV. S3-P01


© WSP UK Ltd

C:\Users\WSP02842\OneDrive\Documents\70092842-WSP-XX-DR-LP-0100-03-01\70092842-WSP-XX-DR-LP-0100-03-01.dwg 25 Feb, 2025 1:02pm

This map is reproduced from Ordnance Survey material with the permission of Ordnance Survey on behalf of the Controller of Her Majesty's Stationery Office © Crown copyright. Unauthorised reproduction infringes Crown copyright and may lead to prosecution or civil proceedings. (WCC)(LA 100015597)

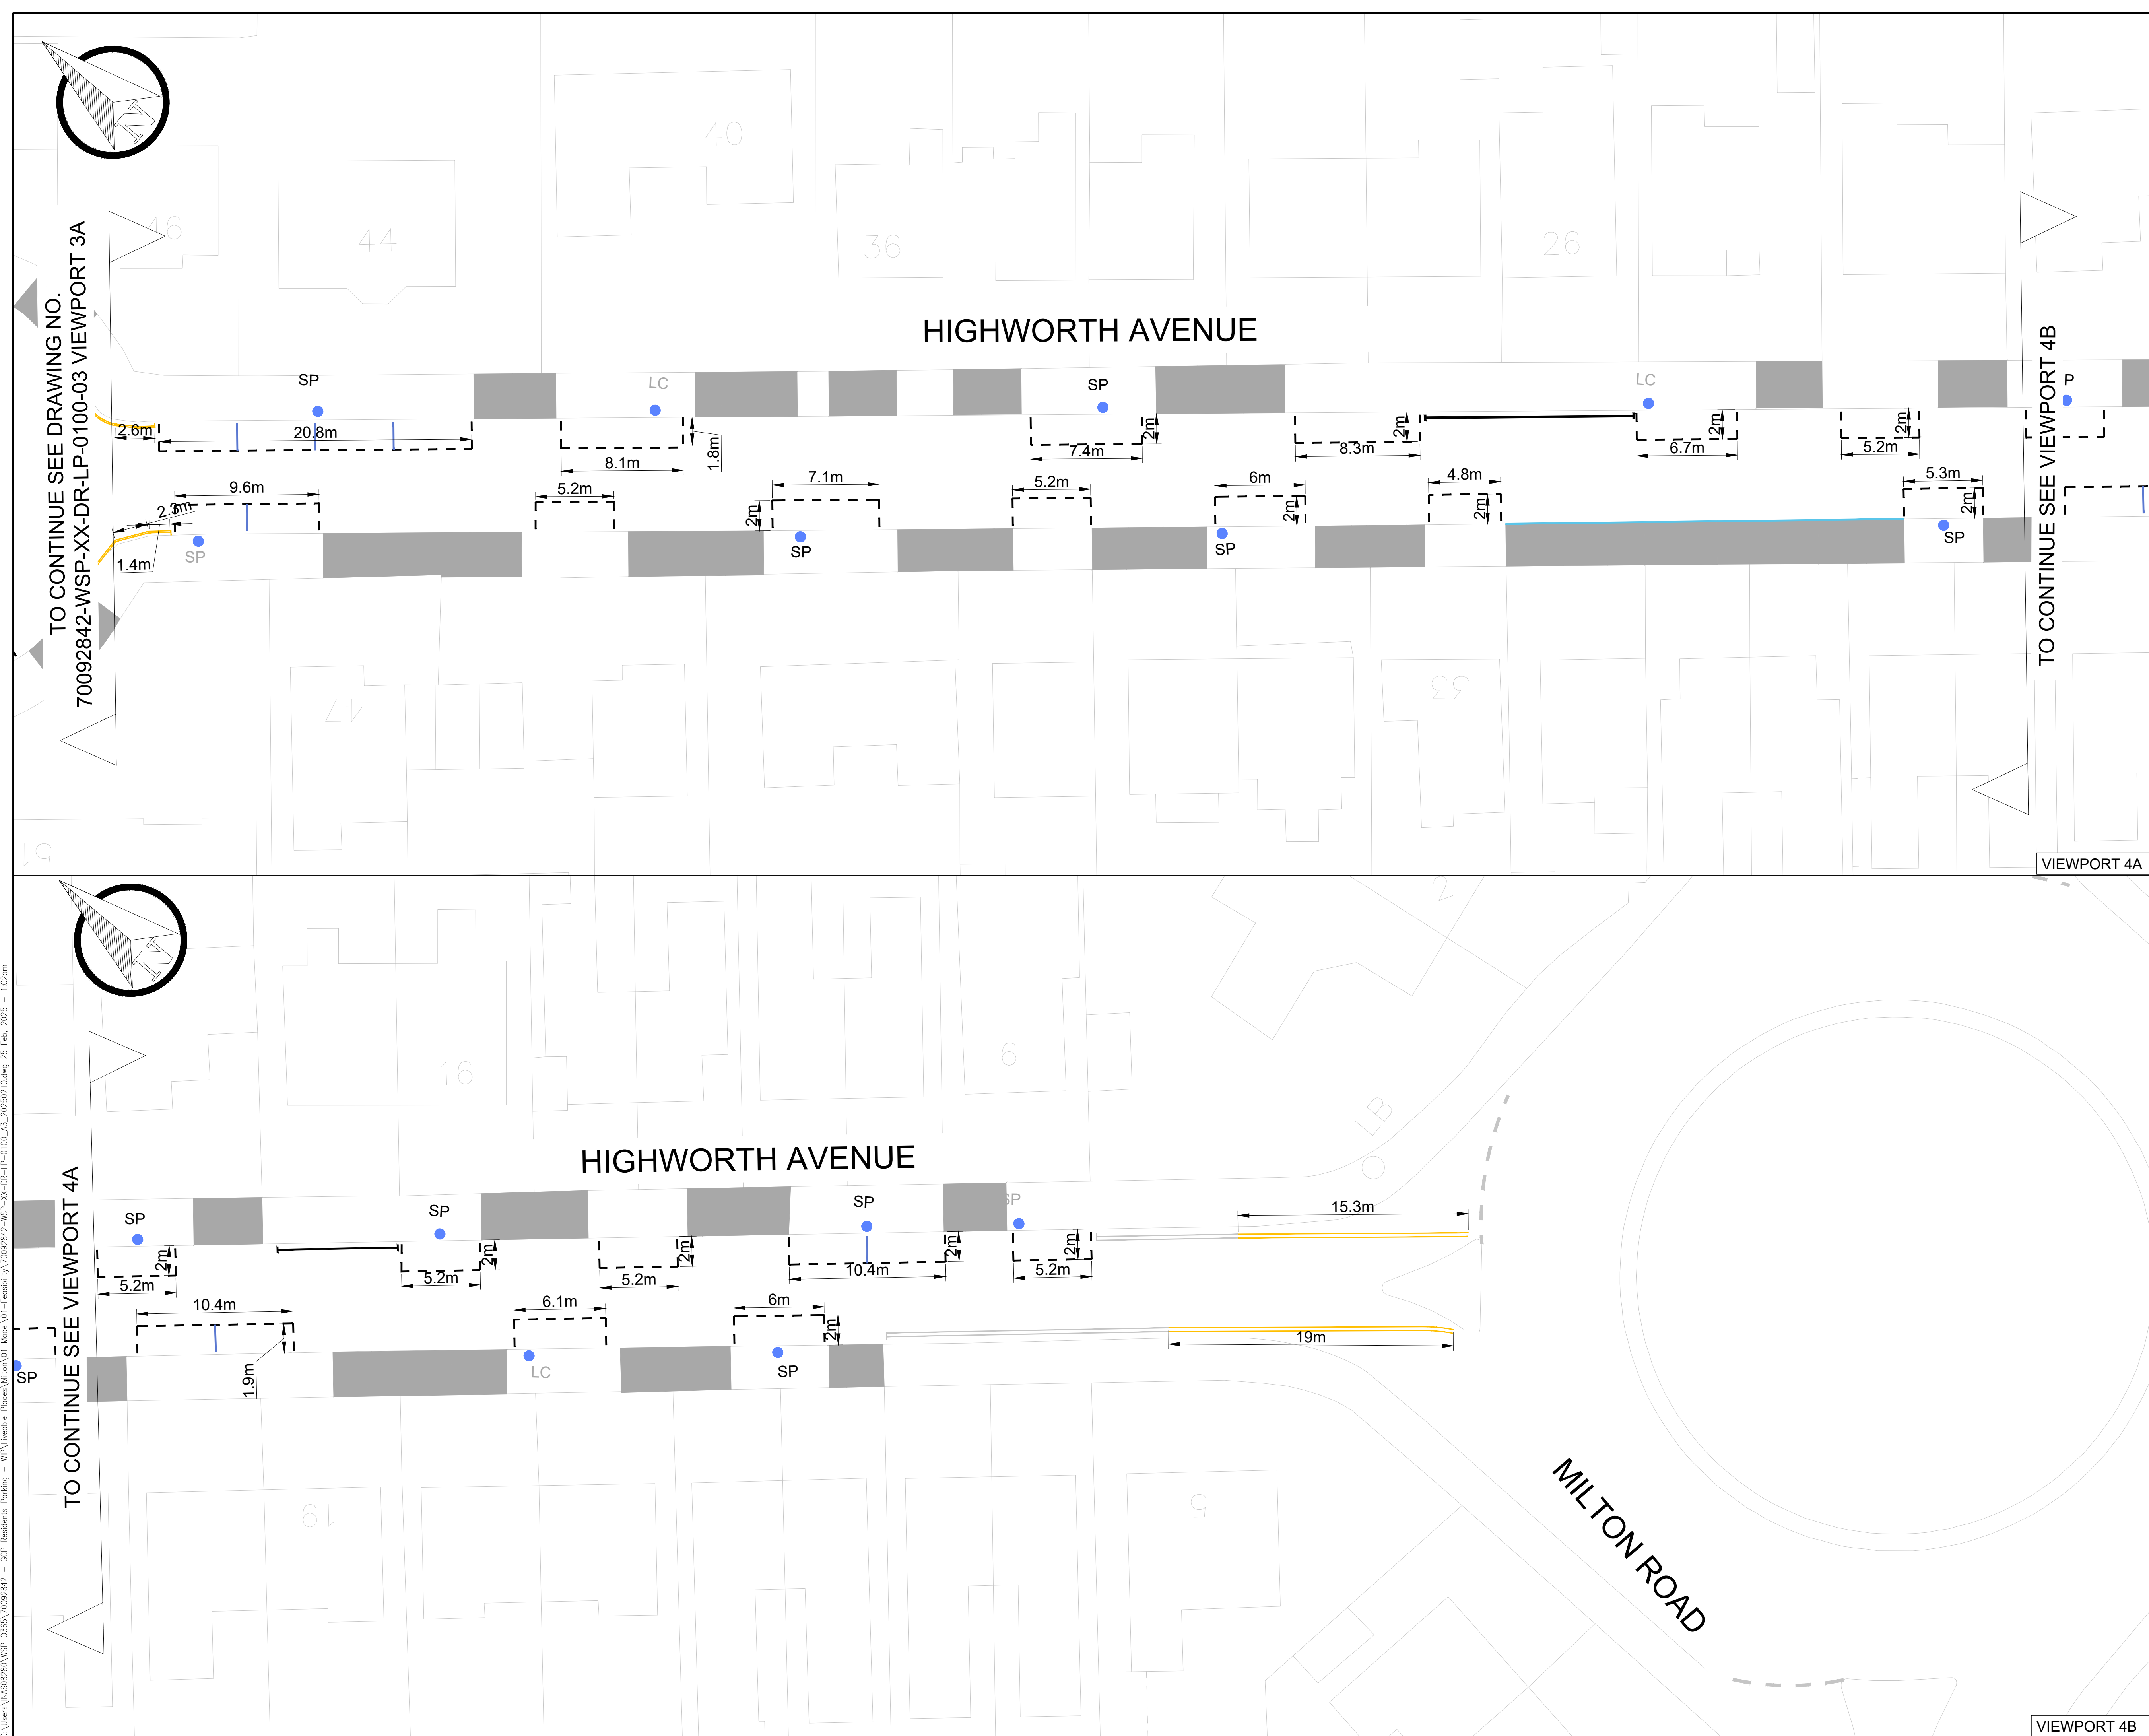

- KEYS:**
- SCHEME BOUNDARY
 - PROPOSED PERMIT HOLDER ONLY MARKING
 - PROPOSED DOUBLE YELLOW LINE
 - PROPOSED PERMIT PARKING AREA
 - PROPOSED PERMIT HOLDER AND LIMITED WAITING 2 HOURS MAXIMUM STAY NO RETURN WITHIN 2 HOURS
 - PROPOSED DROPPED KERB
 - ZONE ENTRY/EXIT SIGN
 - PROPOSED PARKING SIGN ON NEW POST
 - PROPOSED PARKING SIGN ON EXISTING SIGN POST
 - PROPOSED PARKING SIGN ON EXISTING LAMP COLUMN
 - PROPOSED DISABLE SIGN
 - PROPOSED PERMIT PARKING AREA SIGN ON NEW POST
 - PROPOSED PERMIT PARKING AREA SIGN ON EXISTING LAMP COLUMN
 - EXISTING ROAD MARKINGS
 - EXISTING DOUBLE YELLOW LINE
 - EXISTING ACCESS
 - EXISTING PRIVATE PARKING BAY
 - EXISTING FLUSH KREB

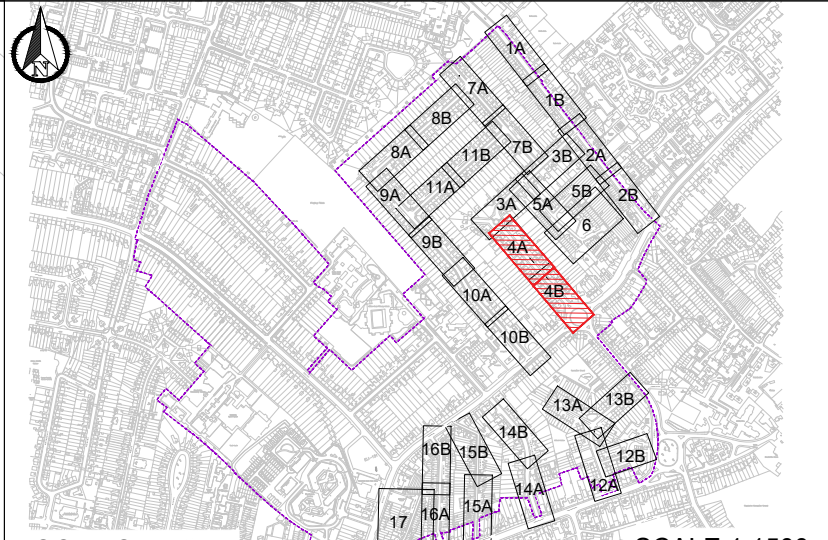

LOCATION PLAN				 SCALE 1:1500				
S3-P01	25.02.2025	AS	FIRST ISSUE					
REV	DATE	BY	DESCRIPTION				CHK	APD

DRAWING STATUS

DETAILED DESIGN

wsp

62-64 Hills Road, Cambridge, CB2 1LA, UK
T+ 44 (0) 1223 558 050, F+ 44 (0) 1223 558 051
wsp.com



PROJECT

GCP RESIDENT PARKING SCHEME
MILTON

TITLE

GENERAL ARRANGEMENT
SHEET 04 OF 17


SCALE @ A1		CHECKED	APPROVED
1:200		BM	RP
PROJECT No.	DESIGNED BY	DATE	
70092842	AS	25.02.2025	
DRAWING No.	REV		
70092842-WSP-XX-DR-LP-0100-04	S3-P01		

© WSP UK Ltd

C:\Users\WSP02842\OneDrive\Documents\70092842-WSP-XX-DR-LP-0100-03\70092842-WSP-XX-DR-LP-0100-03.dwg, 25 Feb, 2025 - 1:05pm



- KEYS:
- SCHEME BOUNDARY
 - PROPOSED PERMIT HOLDER ONLY MARKING
 - PROPOSED DOUBLE YELLOW LINE
 - PROPOSED PERMIT PARKING AREA
 - PROPOSED PERMIT HOLDER AND LIMITED WAITING 2 HOURS MAXIMUM STAY NO RETURN WITHIN 2 HOURS
 - PROPOSED DROPPED KERB
 - ZONE ENTRY/EXIT SIGN
 - PROPOSED PARKING SIGN ON NEW POST
 - PROPOSED PARKING SIGN ON EXISTING SIGN POST
 - PROPOSED PARKING SIGN ON EXISTING LAMP COLUMN
 - PROPOSED DISABLE SIGN
 - PROPOSED PERMIT PARKING AREA SIGN ON NEW POST
 - PROPOSED PERMIT PARKING AREA SIGN ON EXISTING LAMP COLUMN
 - EXISTING ROAD MARKINGS
 - EXISTING DOUBLE YELLOW LINE
 - EXISTING ACCESS
 - EXISTING PRIVATE PARKING BAY
 - EXISTING FLUSH KREB

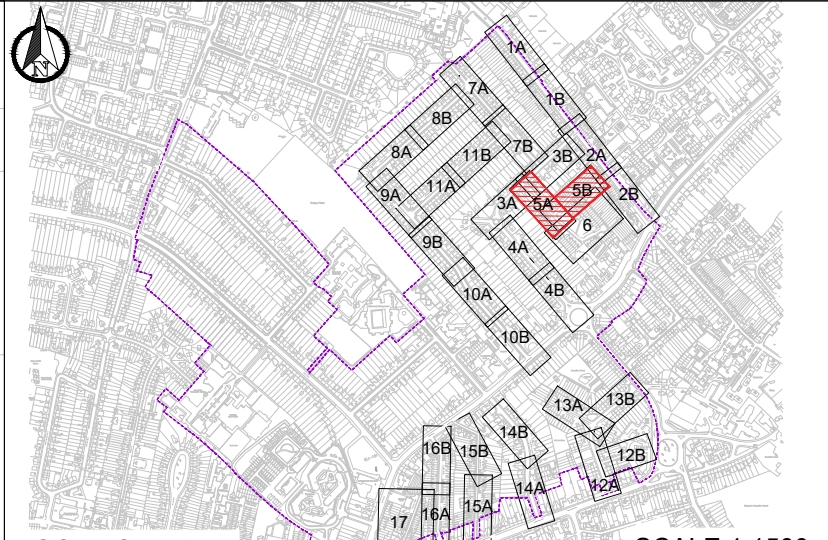

REV	DATE	BY	DESCRIPTION	CHK	APD
S3-P01	25.02.2025	AS	FIRST ISSUE		

DRAWING STATUS

DETAILED DESIGN

wsp

62-64 Hills Road, Cambridge, CB2 1LA, UK
T+ 44 (0) 1223 558 050, F+ 44 (0) 1223 558 051
wsp.com

CLIENT

Cambridgeshire County Council

PROJECT


GCP RESIDENT PARKING SCHEME
MILTON

TITLE

GENERAL ARRANGEMENT
SHEET 05 OF 17

SCALE @ A1	CHECKED	APPROVED
1:200	BM	RP
PROJECT No.	DESIGNED BY	DATE
70092842	AS	25.02.2025
DRAWING No.	REV	
70092842-WSP-XX-DR-LP-0100-05	S3-P01	

© WSP UK Ltd

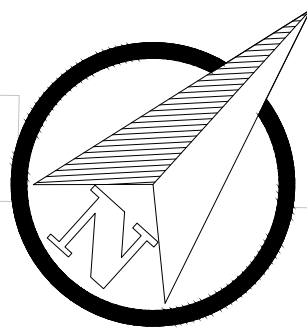

TO CONTINUE SEE DRAWING NO.
70092842-WSP-XX-DR-LP-0100-05 VIEWPORT 5A

SP

SP

MULBERRY CLOSE

29

24

47

42

1 to 27


Ellis House

19

36

30

- KEYS:
- SCHEME BOUNDARY
 - PROPOSED PERMIT HOLDER ONLY MARKING
 - PROPOSED DOUBLE YELLOW LINE
 - PROPOSED PERMIT PARKING AREA
 - PROPOSED PERMIT HOLDER AND LIMITED WAITING 2 HOURS MAXIMUM STAY NO RETURN WITHIN 2 HOURS
 - PROPOSED DROPPED KERB
 - ZONE ENTRY/EXIT SIGN
 - SP PROPOSED PARKING SIGN ON NEW POST
 - SP PROPOSED PARKING SIGN ON EXISTING SIGN POST
 - LC PROPOSED PARKING SIGN ON EXISTING LAMP COLUMN
 - SP PROPOSED DISABLE SIGN
 - SP PROPOSED PERMIT PARKING AREA SIGN ON NEW POST
 - LC PROPOSED PERMIT PARKING AREA SIGN ON EXISTING LAMP COLUMN
 - EXISTING ROAD MARKINGS
 - EXISTING DOUBLE YELLOW LINE
 - EXISTING ACCESS
 - EXISTING PRIVATE PARKING BAY
 - EXISTING FLUSH KREB

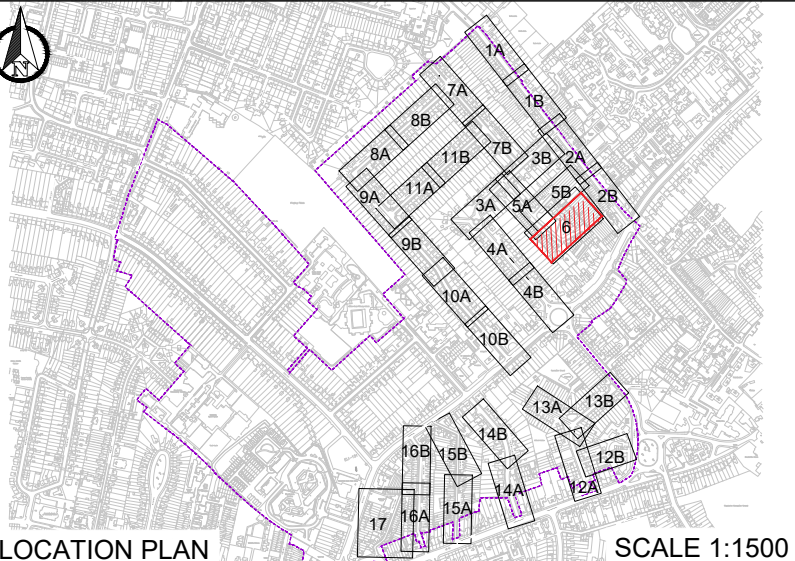

S3-P01	25.02.2025	AS	FIRST ISSUE		
REV	DATE	BY	DESCRIPTION	CHK	APD

DRAWING STATUS
DETAILED DESIGN

wsp

62-64 Hills Road, Cambridge, CB2 1LA, UK
T+ 44 (0) 1223 558 050, F+ 44 (0) 1223 558 051
wsp.com



PROJECT
GCP RESIDENT PARKING SCHEME
MILTON

TITLE
GENERAL ARRANGEMENT
SHEET 06 OF 17


SCALE @ A1	CHECKED	APPROVED
1:200	BM	RP
PROJECT No.	DESIGNED/DRAWN	DATE
70092842	AS	25.02.2025
DRAWING No.	REV.	
70092842-WSP-XX-DR-LP-0100-06	S3-P01	

© WSP UK Ltd


VIEWPORT 6

C:\Users\WSP02842\WSP_0365\70092842 - GCP Residents Parking - WSP\Liveable Places\Milton\01 - Feasibility\70092842-WSP-XX-DR-LP-0100-05-25.02.2025.dwg 25 Feb, 2025 - 11:51am

C:\Users\WSP02842\WSP_0353\70092842 - GCP Residents Parking - WSP\Leeds Place\WSP-XX-DR-LP-0100-03.dwg 25 Feb, 2025 - 11:24am

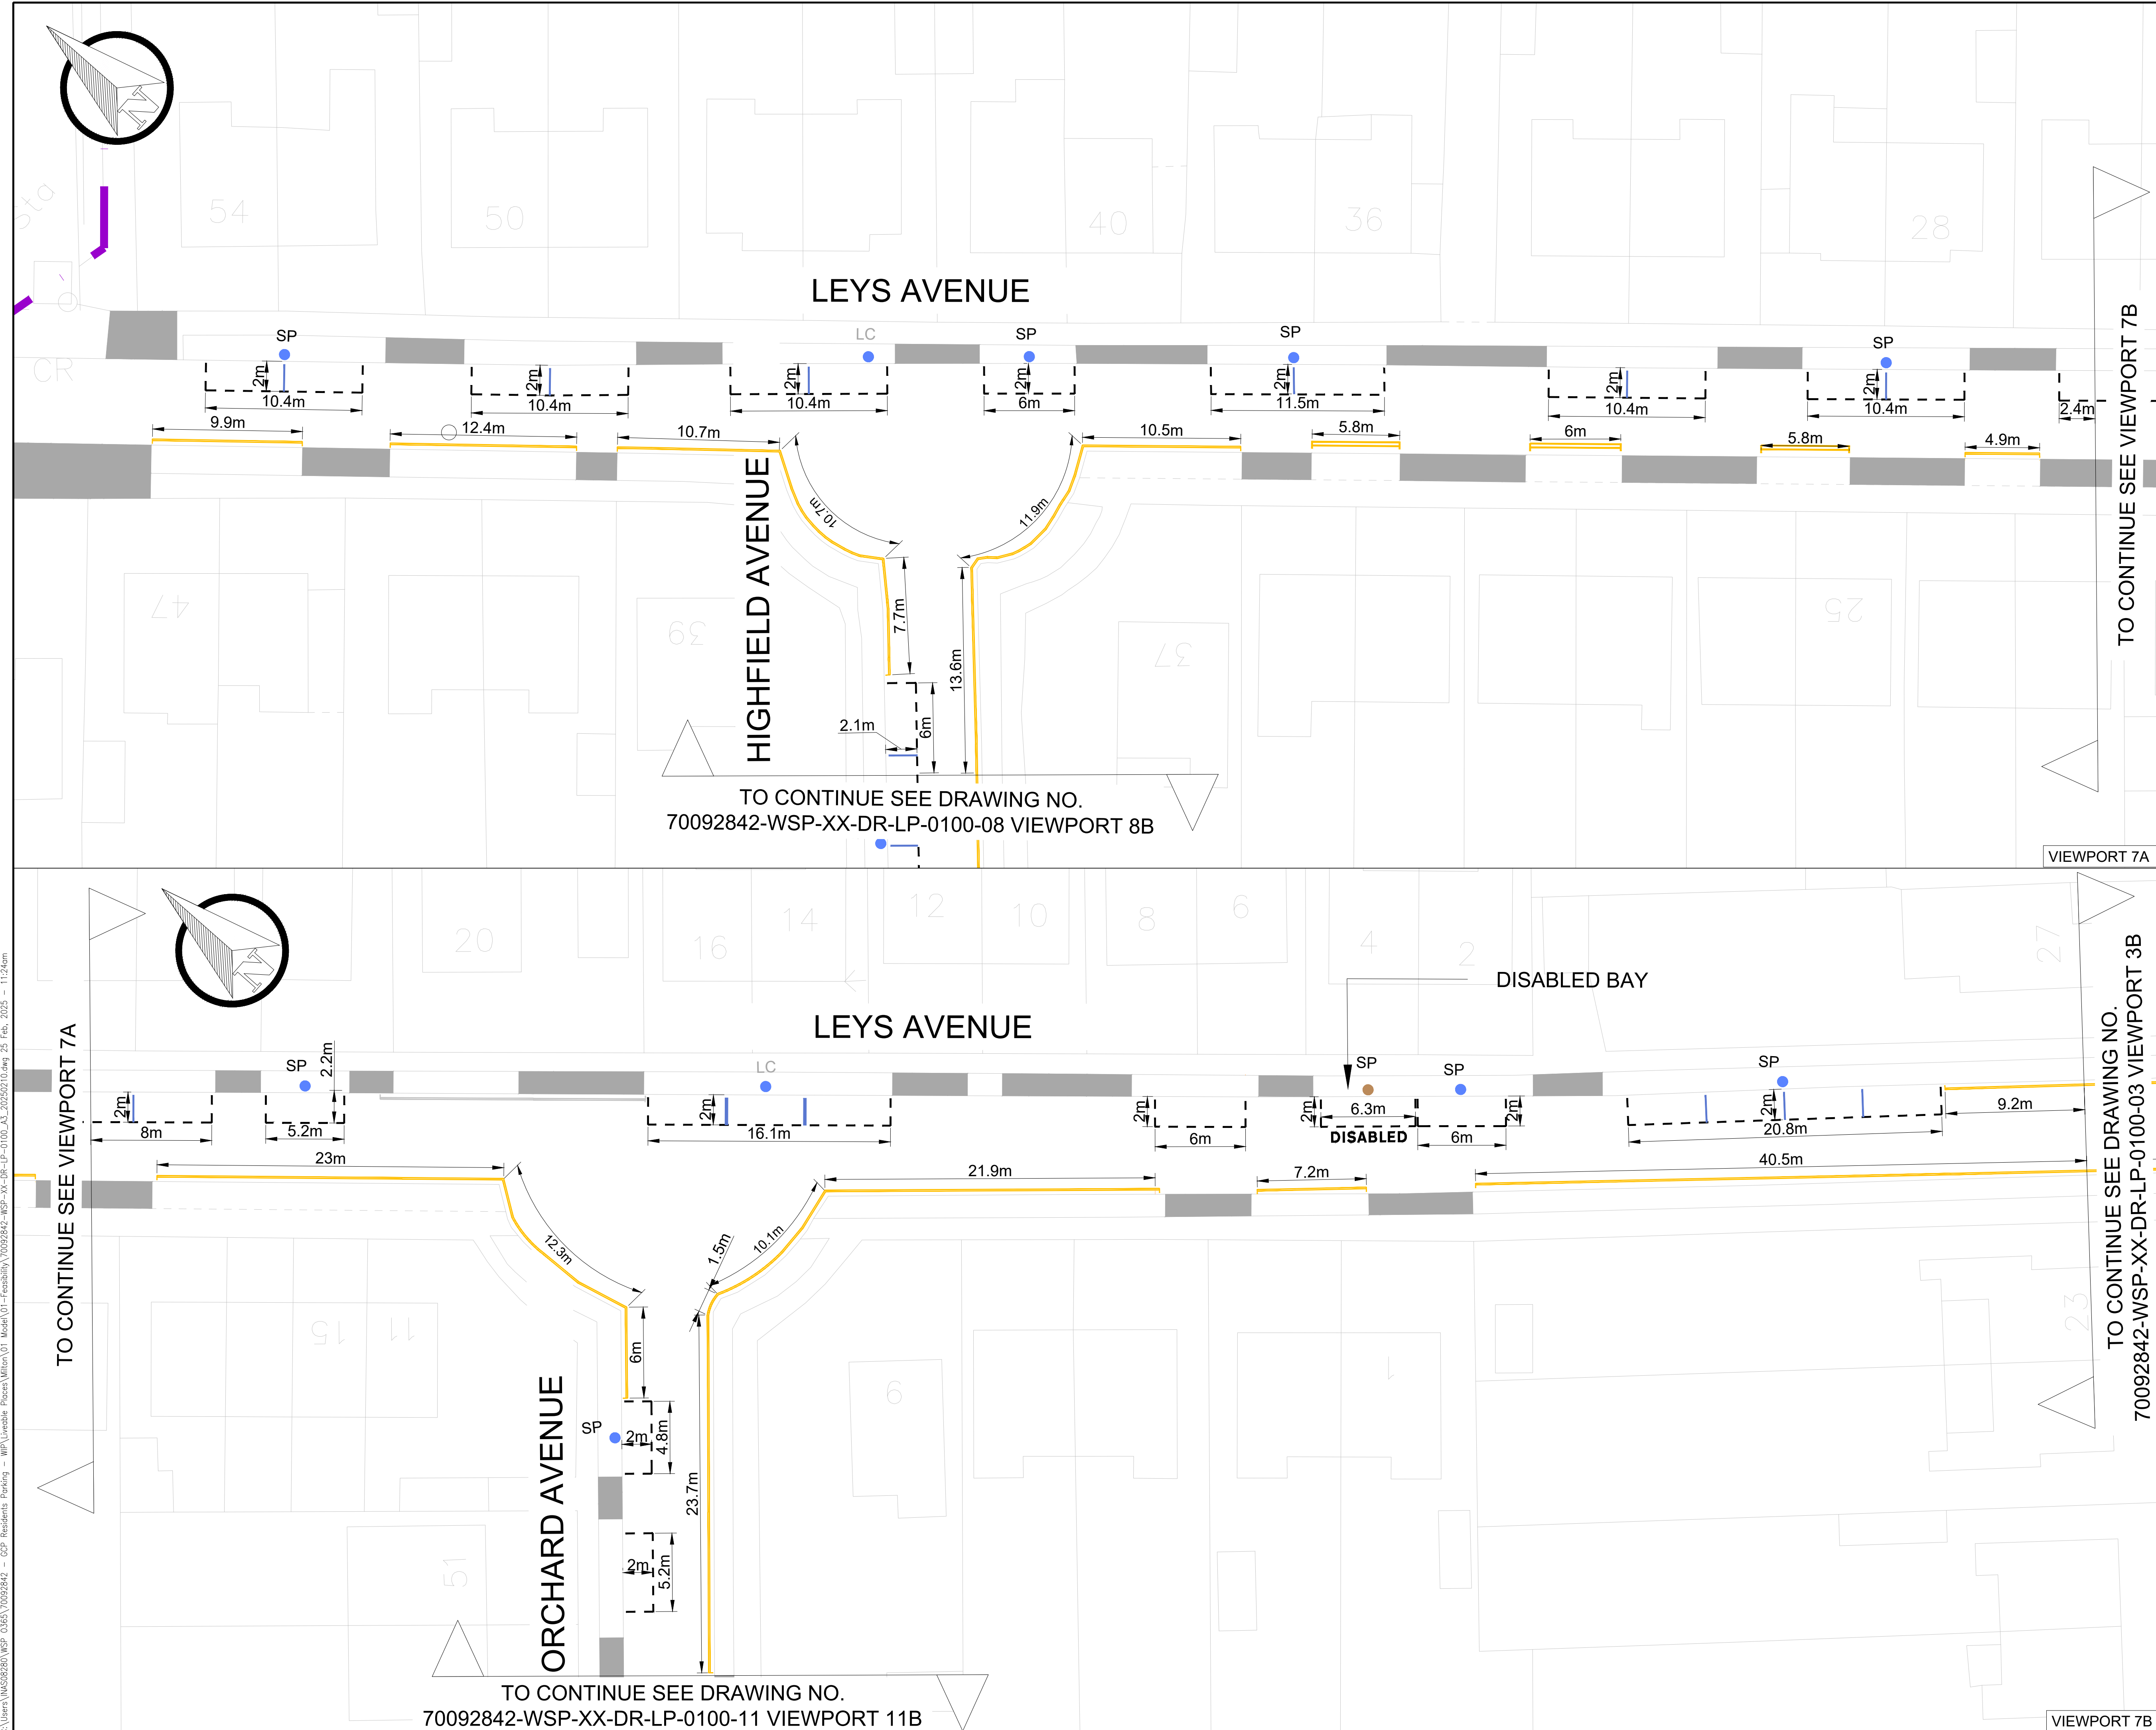

- KEYS:**
- SCHEME BOUNDARY
 - PROPOSED PERMIT HOLDER ONLY MARKING
 - PROPOSED DOUBLE YELLOW LINE
 - PROPOSED PERMIT PARKING AREA
 - PROPOSED PERMIT HOLDER AND LIMITED WAITING 2 HOURS MAXIMUM STAY NO RETURN WITHIN 2 HOURS
 - PROPOSED DROPPED KERB
 - ZONE ENTRY/EXIT SIGN
 - PROPOSED PARKING SIGN ON NEW POST
 - PROPOSED PARKING SIGN ON EXISTING SIGN POST
 - PROPOSED PARKING SIGN ON EXISTING LAMP COLUMN
 - PROPOSED DISABLE SIGN
 - PROPOSED PERMIT PARKING AREA SIGN ON NEW POST
 - PROPOSED PERMIT PARKING AREA SIGN ON EXISTING LAMP COLUMN
 - EXISTING ROAD MARKINGS
 - EXISTING DOUBLE YELLOW LINE
 - EXISTING ACCESS
 - EXISTING PRIVATE PARKING BAY
 - EXISTING FLUSH KERB

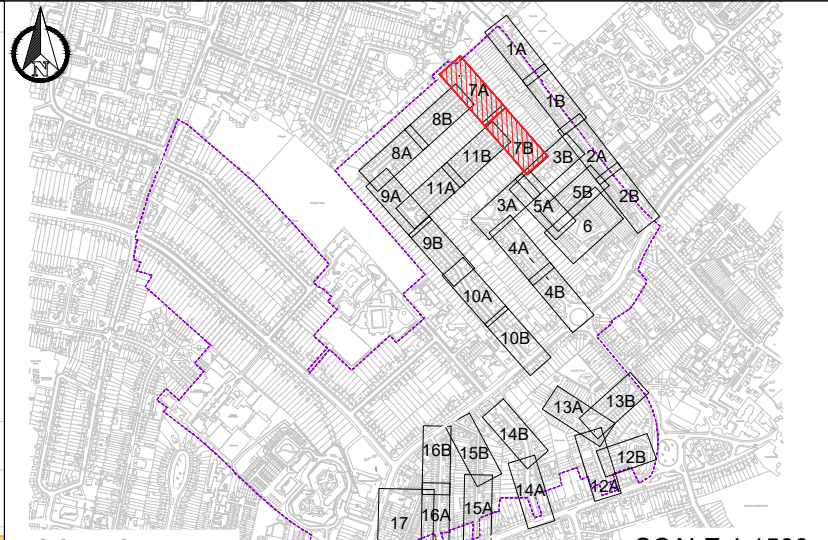

REV	DATE	BY	DESCRIPTION	CHK	APD
S3-P01	25.02.2025	AS	FIRST ISSUE		

DRAWING STATUS

DETAILED DESIGN

wsp

62-64 Hills Road, Cambridge, CB2 1LA, UK
T+ 44 (0) 1223 558 050, F+ 44 (0) 1223 558 051
wsp.com



PROJECT

GCP RESIDENT PARKING SCHEME
MILTON


TITLE

GENERAL ARRANGEMENT
SHEET 07 OF 17


SCALE @ A1	CHECKED	APPROVED
1:200	BM	RP
PROJECT No.	DESIGNED/DRAWN	DATE
70092842	AS	25.02.2025
DRAWING No.	REV.	
70092842-WSP-XX-DR-LP-0100-07	S3-P01	

© WSP UK Ltd

C:\Users\WSP\Documents\WSP_0353\70092842 - GCP Residents Parking - WSP\Views\Plan\Mon\01_Model\01_Feasibility\70092842-WSP-XX-DR-LP-0100-10.dwg 25 Feb, 2025 - 11:54am

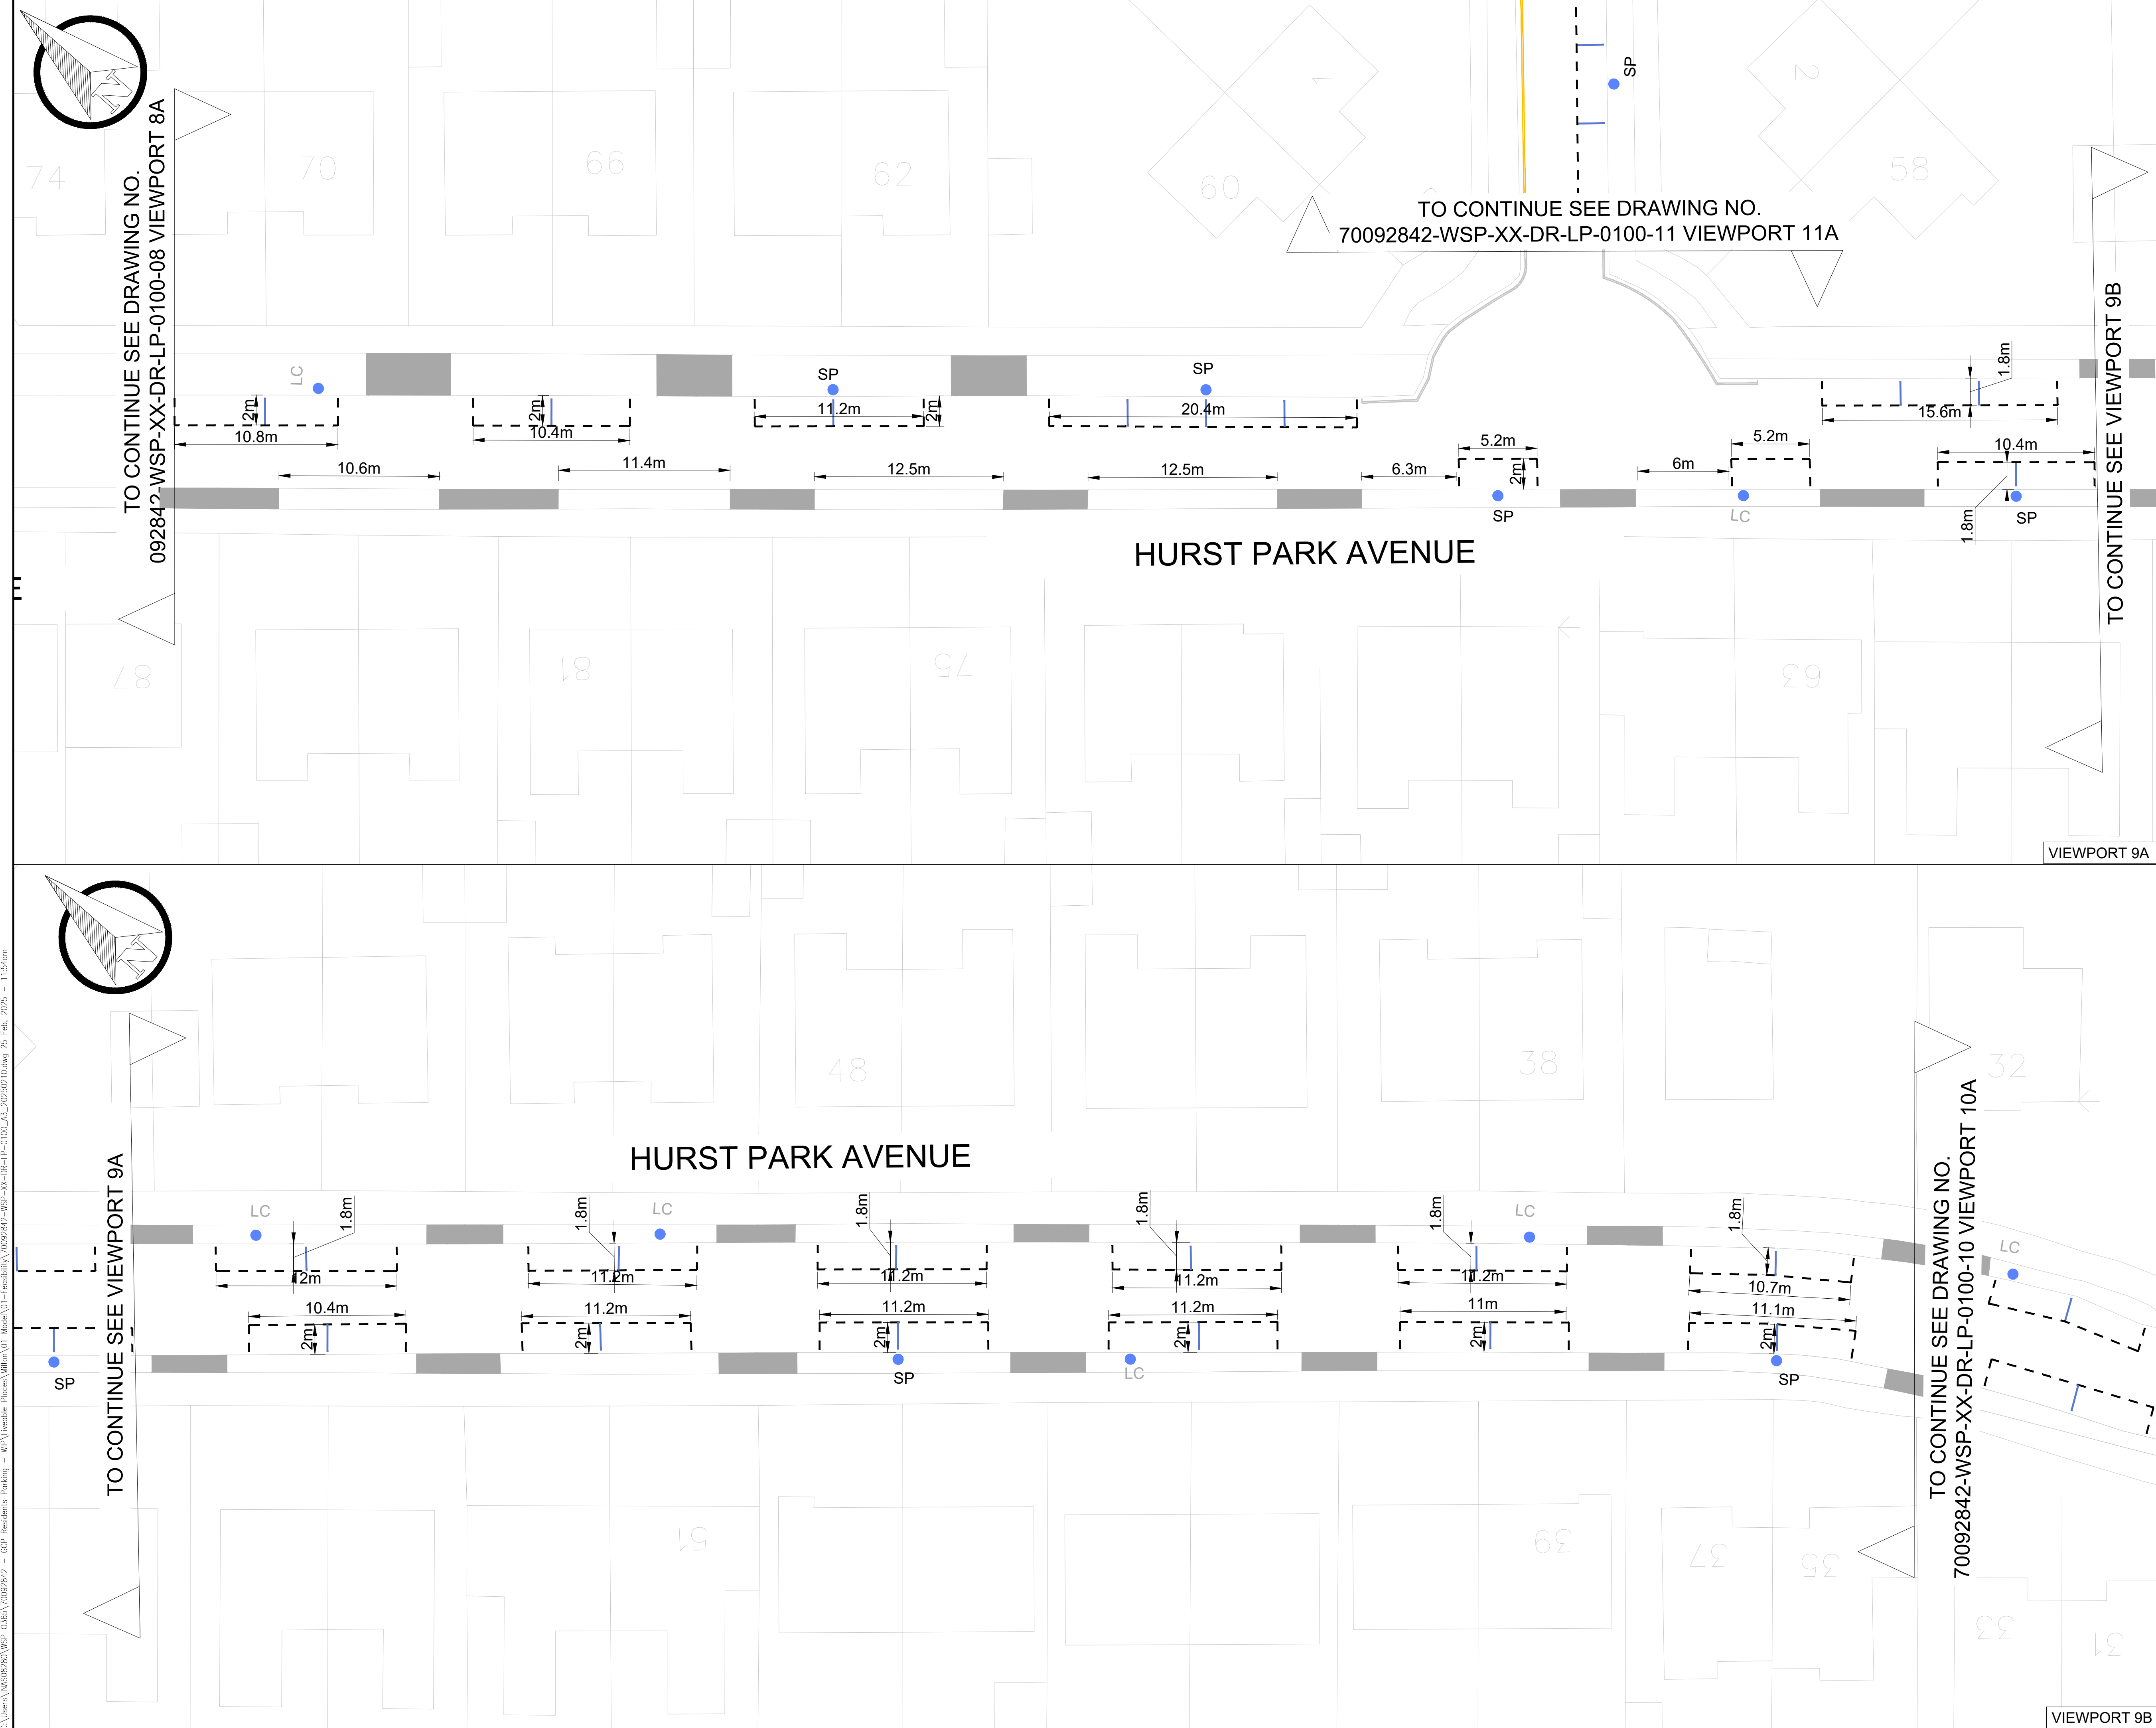

- KEYS:**
- SCHEME BOUNDARY
 - PROPOSED PERMIT HOLDER ONLY MARKING
 - PROPOSED DOUBLE YELLOW LINE
 - PROPOSED PERMIT PARKING AREA
 - PROPOSED PERMIT HOLDER AND LIMITED WAITING 2 HOURS MAXIMUM STAY NO RETURN WITHIN 2 HOURS
 - PROPOSED DROPPED KERB
 - ZONE ENTRY/EXIT SIGN
 - PROPOSED PARKING SIGN ON NEW POST
 - PROPOSED PARKING SIGN ON EXISTING SIGN POST
 - PROPOSED PARKING SIGN ON EXISTING LAMP COLUMN
 - PROPOSED DISABLE SIGN
 - PROPOSED PERMIT PARKING AREA SIGN ON NEW POST
 - PROPOSED PERMIT PARKING AREA SIGN ON EXISTING LAMP COLUMN
 - EXISTING ROAD MARKINGS
 - EXISTING DOUBLE YELLOW LINE
 - EXISTING ACCESS
 - EXISTING PRIVATE PARKING BAY
 - EXISTING FLUSH KREB

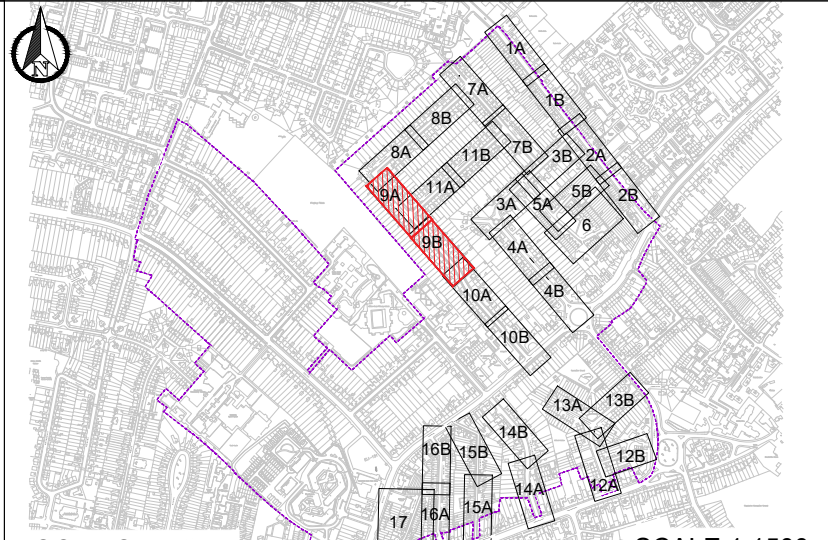

REV	DATE	BY	DESCRIPTION	CHK	APD
S3-P01	25.02.2025	AS	FIRST ISSUE		

DRAWING STATUS
DETAILED DESIGN

wsp

62-64 Hills Road, Cambridge, CB2 1LA, UK
T+ 44 (0) 1223 558 050, F+ 44 (0) 1223 558 051
wsp.com





PROJECT
**GCP RESIDENT PARKING SCHEME
MILTON**

TITLE
**GENERAL ARRANGEMENT
SHEET 09 OF 17**

SCALE @ A1 1:200	CHECKED BM	APPROVED RP
PROJECT No. 70092842	DESIGNED BY AS	DATE 25.02.2025
DRAWING No. 70092842-WSP-XX-DR-LP-0100-09	REV. S3-P01	

© WSP UK Ltd

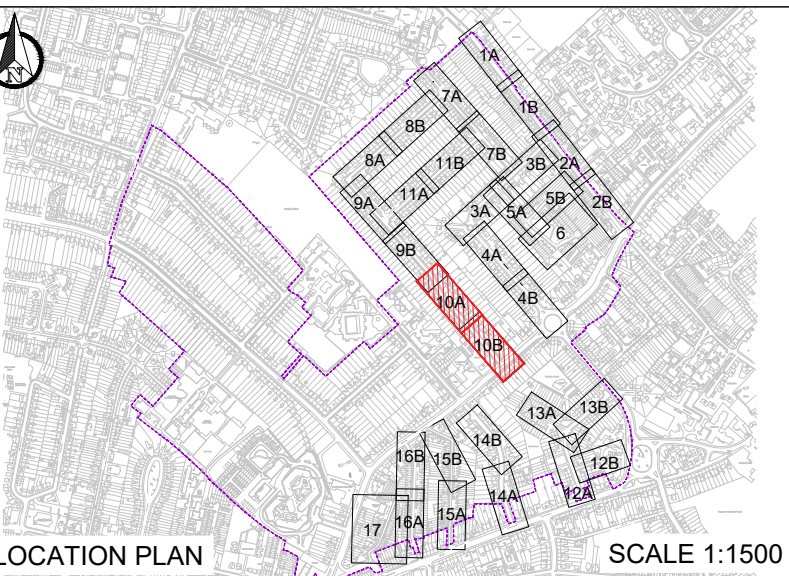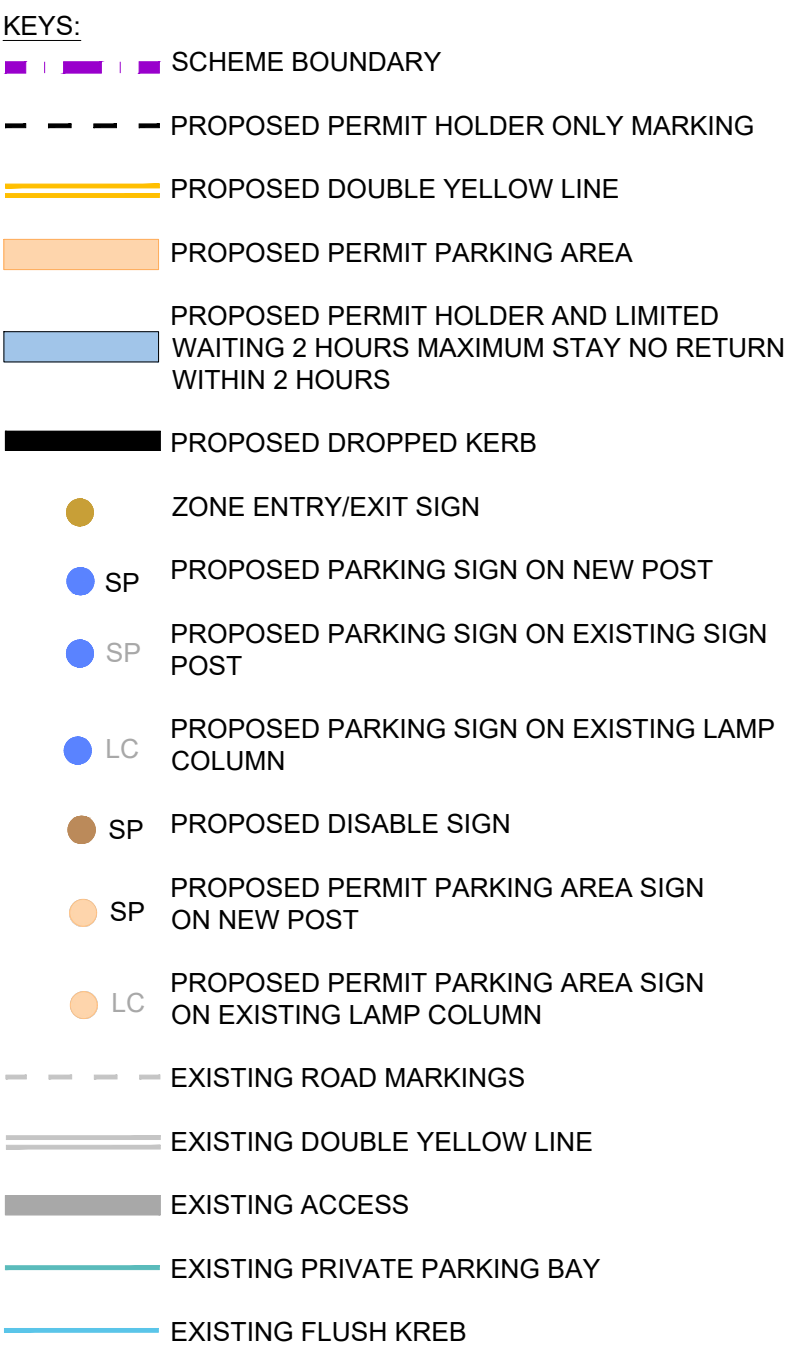

DRAWING STATUS

DETAILED DESIGN




SCALE @ A1	CHECKED	APPROVED
1:200	BM	RP
OBJECT No.	DESIGN/DRAWN	DATE
70092842	AS	25.02.2025
DRAWING No.	REV.	
70092842-WSP-XX-DR-LP-0100-10	S3-P01	


© WSP UK Ltd

C:\Users\WSP02842\OneDrive\WSP_0355\70092842 - GCP Resident Parking - WSP-XX-DR-LP-0100-07.dwg, 25 Feb, 2025 - 11:32am

This map is reproduced from Ordnance Survey material with the permission of Ordnance Survey on behalf of the Controller of Her Majesty's Stationery Office © Crown copyright. Unauthorised reproduction infringes Crown copyright and may lead to prosecution or civil proceedings. (WCC)(LA 100015597)

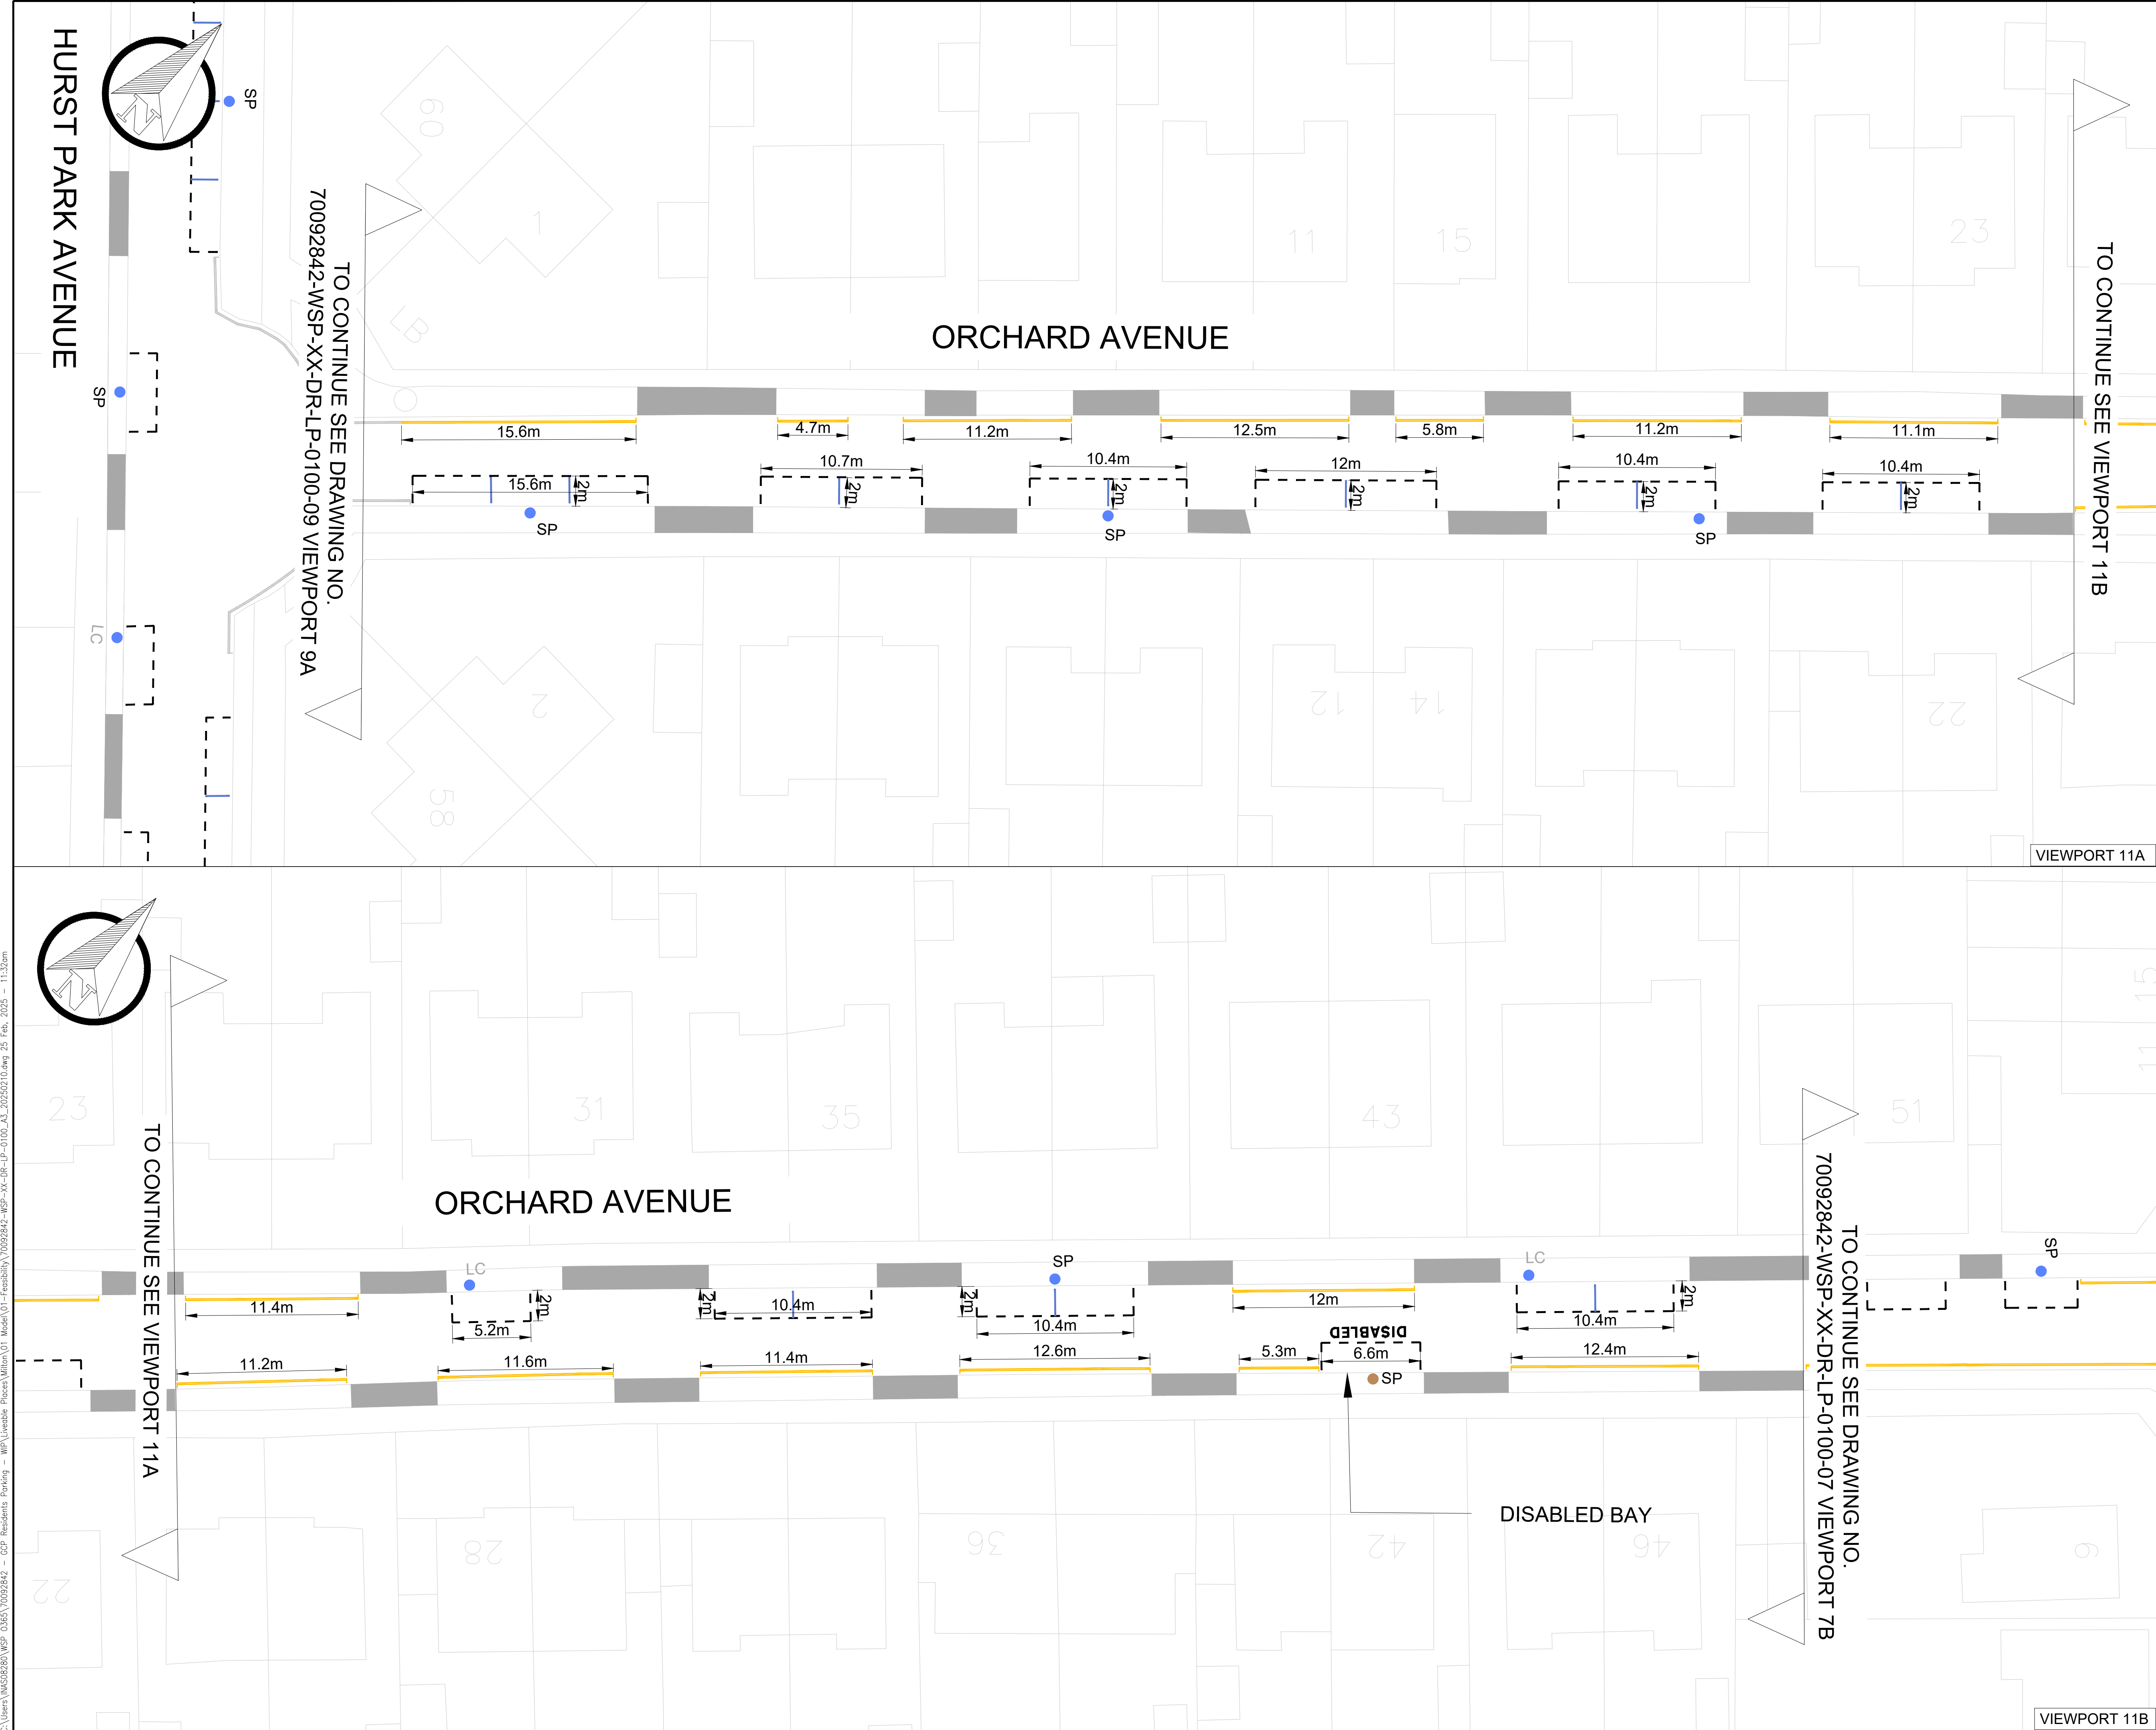

- KEYS:**
- SCHEME BOUNDARY
 - PROPOSED PERMIT HOLDER ONLY MARKING
 - PROPOSED DOUBLE YELLOW LINE
 - PROPOSED PERMIT PARKING AREA
 - PROPOSED PERMIT HOLDER AND LIMITED WAITING 2 HOURS MAXIMUM STAY NO RETURN WITHIN 2 HOURS
 - PROPOSED DROPPED KERB
 - ZONE ENTRY/EXIT SIGN
 - PROPOSED PARKING SIGN ON NEW POST
 - PROPOSED PARKING SIGN ON EXISTING SIGN POST
 - PROPOSED PARKING SIGN ON EXISTING LAMP COLUMN
 - PROPOSED DISABLE SIGN
 - PROPOSED PERMIT PARKING AREA SIGN ON NEW POST
 - PROPOSED PERMIT PARKING AREA SIGN ON EXISTING LAMP COLUMN
 - EXISTING ROAD MARKINGS
 - EXISTING DOUBLE YELLOW LINE
 - EXISTING ACCESS
 - EXISTING PRIVATE PARKING BAY
 - EXISTING FLUSH KREB

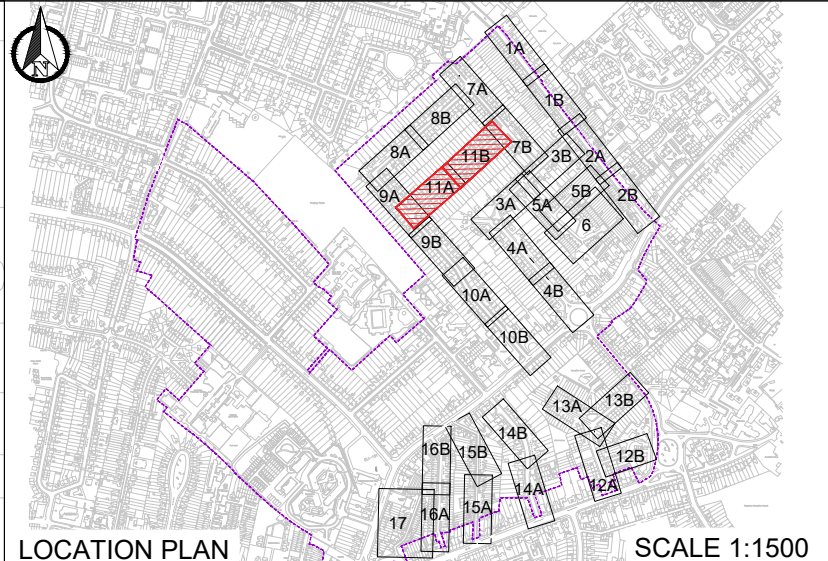

S3-P01	25.02.2025	AS	FIRST ISSUE		
REV	DATE	BY	DESCRIPTION	CHK	APD

DRAWING STATUS		DETAILED DESIGN	
----------------	--	-----------------	--

wsp

62-64 Hills Road, Cambridge, CB2 1LA, UK
T+ 44 (0) 1223 558 050, F+ 44 (0) 1223 558 051
wsp.com

Cambridgeshire County Council

GCP RESIDENT PARKING SCHEME MILTON

GENERAL ARRANGEMENT SHEET 11 OF 17


SCALE @ A1	CHECKED	APPROVED
1:200	BM	RP
PROJECT No.	DESIGNED/DRAWN	DATE
70092842	AS	25.02.2025
DRAWING No.	REV	
70092842-WSP-XX-DR-LP-0100-11	S3-P01	

© WSP UK Ltd

C:\Users\WSP\Documents\70092842-WSP-XX-DR-LP-0100-13 Viewport 13A.dwg, 25 Feb, 2025 - 11:34am



- KEYS:
- SCHEME BOUNDARY
 - PROPOSED PERMIT HOLDER ONLY MARKING
 - PROPOSED DOUBLE YELLOW LINE
 - PROPOSED PERMIT PARKING AREA
 - PROPOSED PERMIT HOLDER AND LIMITED WAITING 2 HOURS MAXIMUM STAY NO RETURN WITHIN 2 HOURS
 - PROPOSED DROPPED KERB
 - ZONE ENTRY/EXIT SIGN
 - PROPOSED PARKING SIGN ON NEW POST
 - PROPOSED PARKING SIGN ON EXISTING SIGN POST
 - PROPOSED PARKING SIGN ON EXISTING LAMP COLUMN
 - PROPOSED DISABLE SIGN
 - PROPOSED PERMIT PARKING AREA SIGN ON NEW POST
 - PROPOSED PERMIT PARKING AREA SIGN ON EXISTING LAMP COLUMN
 - EXISTING ROAD MARKINGS
 - EXISTING DOUBLE YELLOW LINE
 - EXISTING ACCESS
 - EXISTING PRIVATE PARKING BAY
 - EXISTING FLUSH KREB

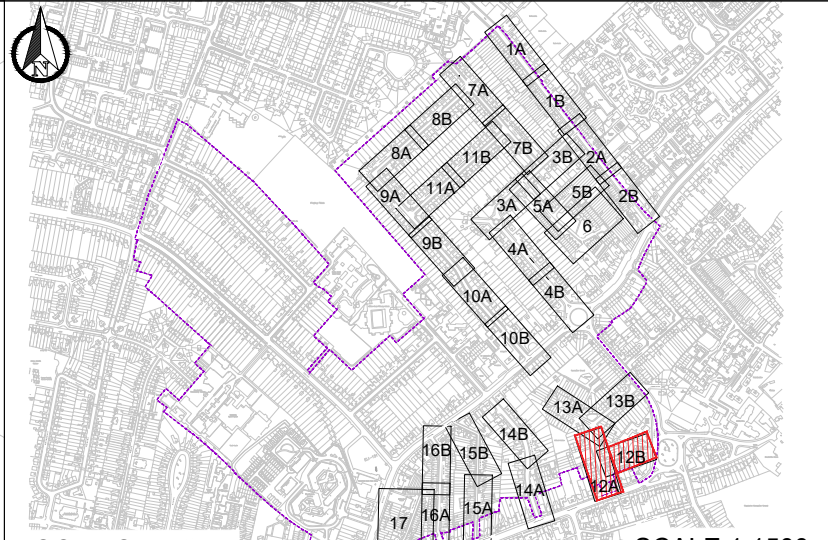

LOCATION PLAN				SCALE 1:1500	
S3-P01	25.02.2025	RN	FIRST ISSUE		
REV	DATE	BY	DESCRIPTION	CHK	APD

DETAILED DESIGN

wsp

62-64 Hills Road, Cambridge, CB2 1LA, UK
T+ 44 (0) 1223 558 050, F+ 44 (0) 1223 558 051
wsp.com

Cambridgeshire County Council


GCP RESIDENT PARKING SCHEME MILTON

GENERAL ARRANGEMENT SHEET 12 OF 17


SCALE @ A1 1:200	CHECKED BM	APPROVED RP
PROJECT No. 70092842	DESIGNED/DRAWN RN	DATE 25.02.2025
DRAWING No. 70092842-WSP-XX-DR-LP-0100-12	REV. S3-P01	

© WSP UK Ltd

C:\Users\WSP02842\OneDrive\Documents\70092842-WSP-XX-DR-LP-0100-13_20250210.dwg 25 Feb, 2025 - 11:37am

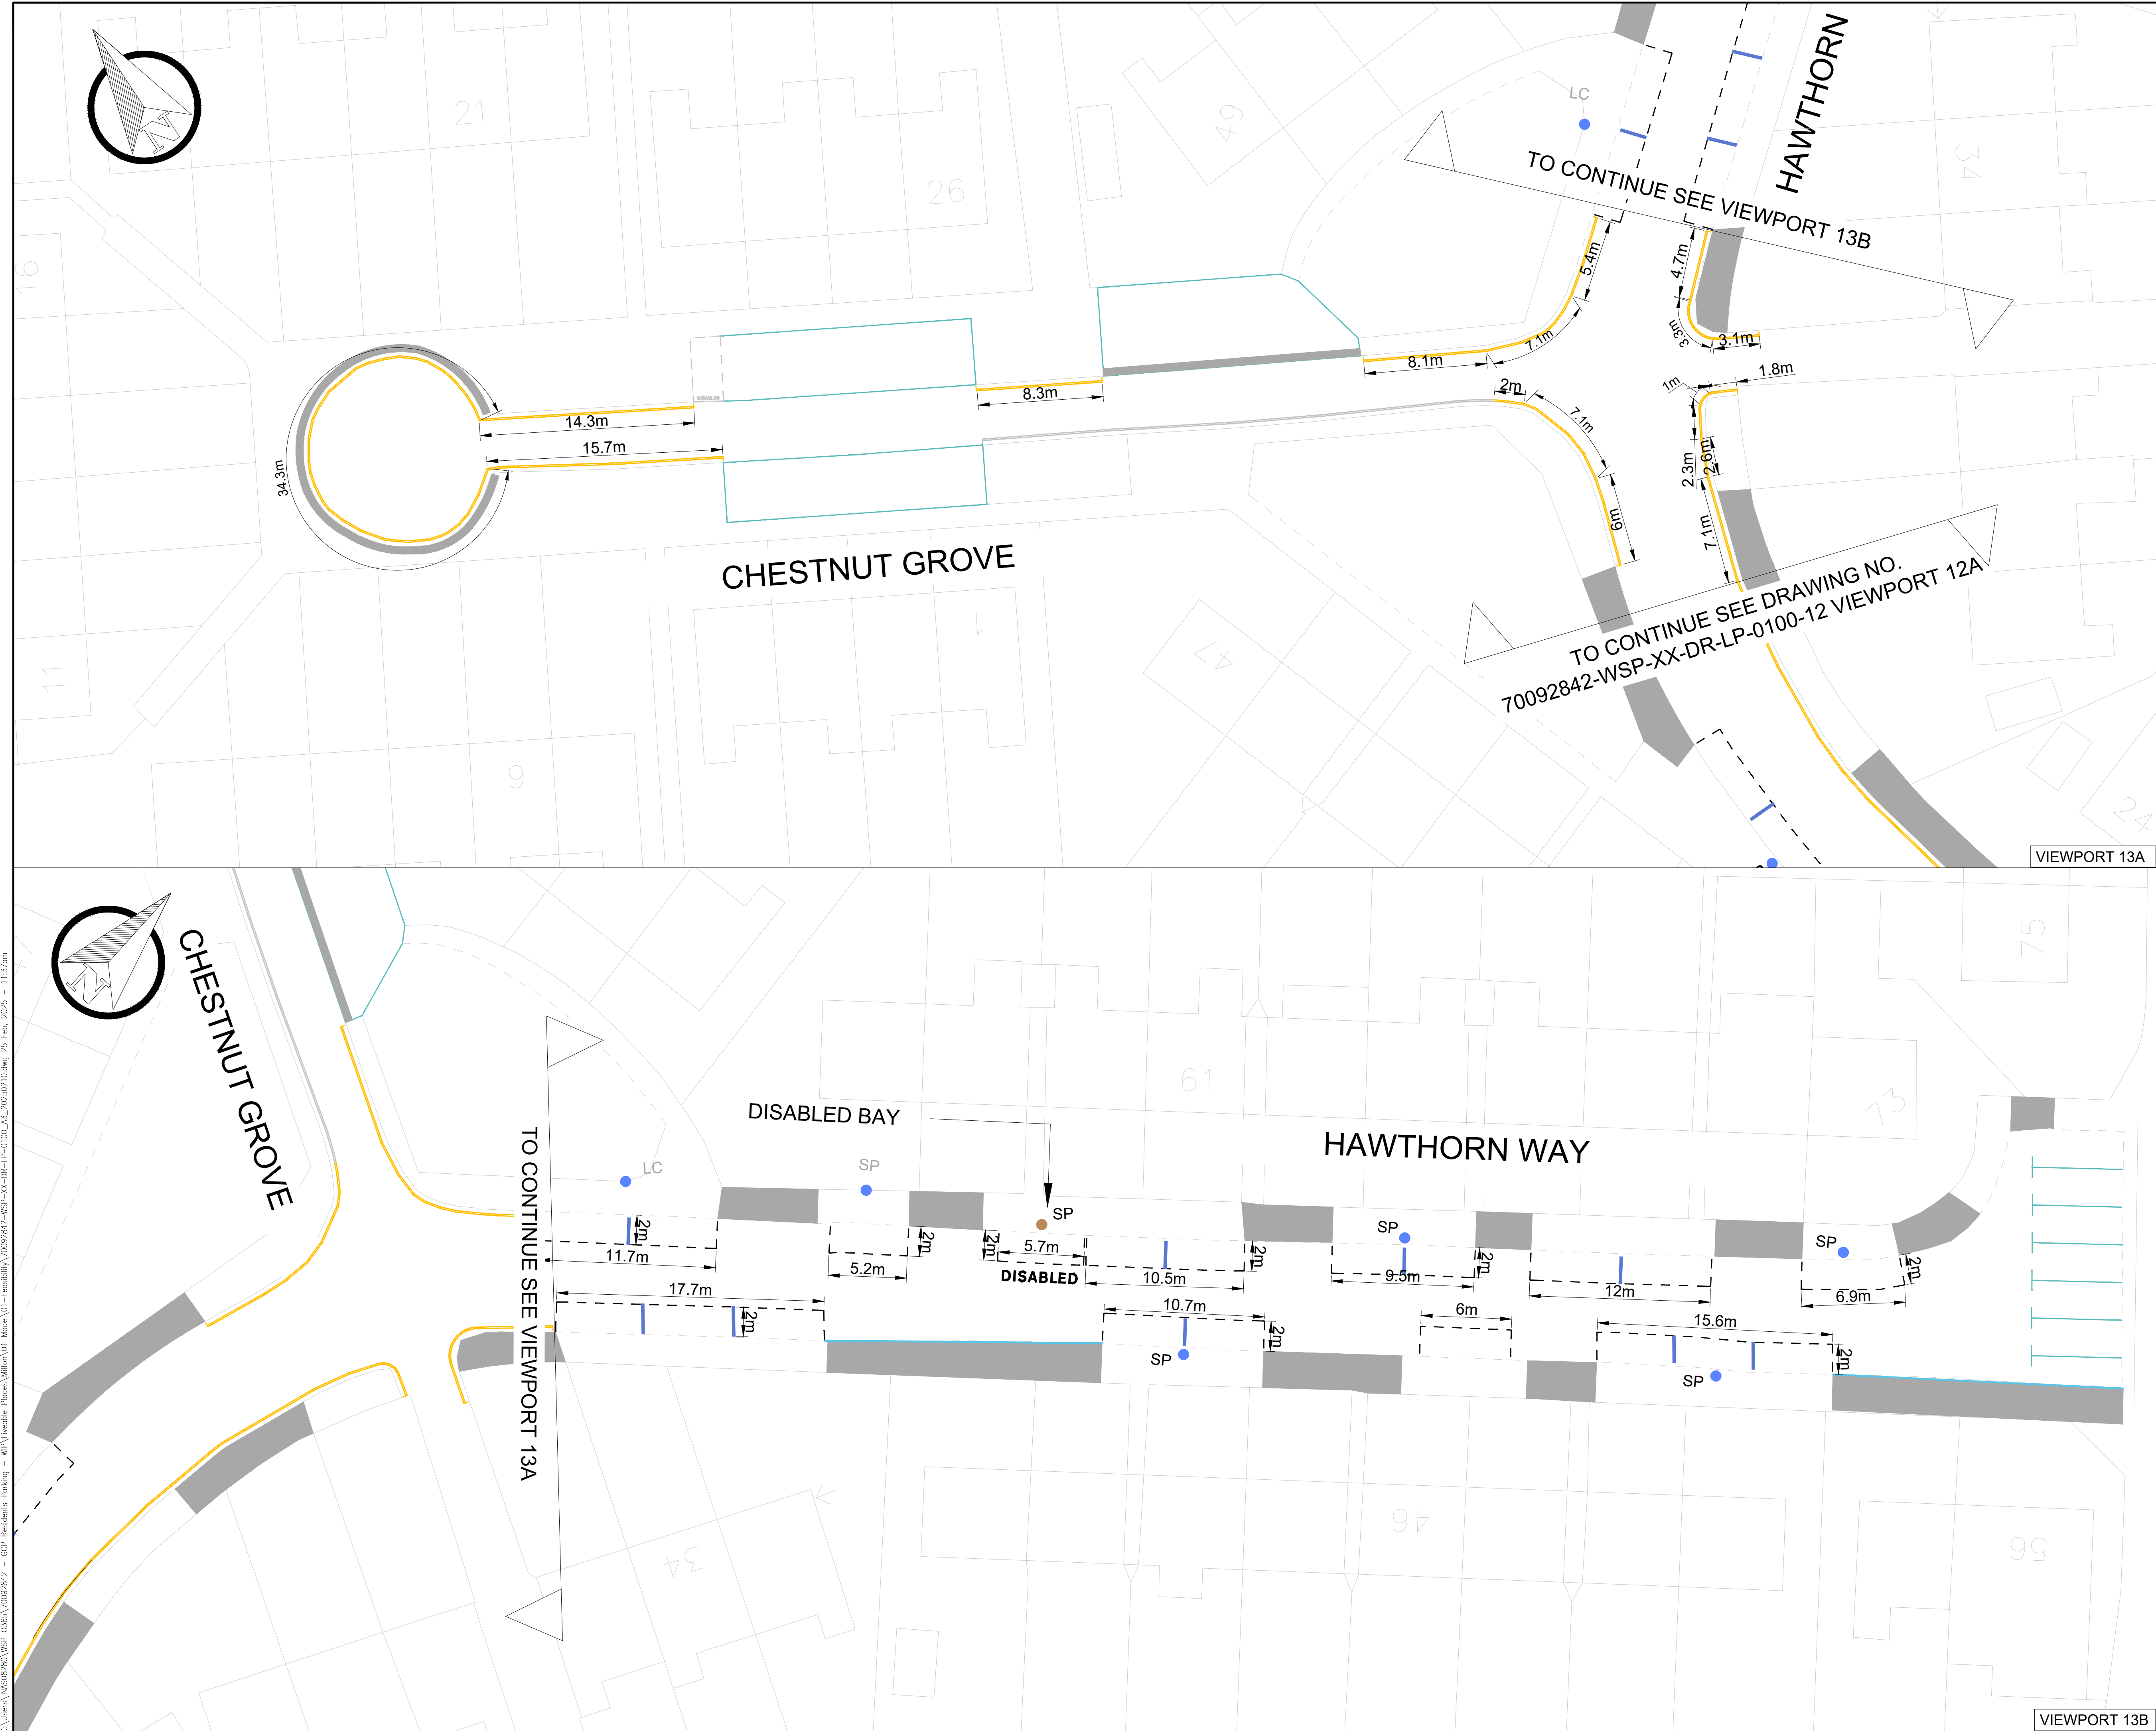

- KEYS:**
- SCHEME BOUNDARY
 - PROPOSED PERMIT HOLDER ONLY MARKING
 - PROPOSED DOUBLE YELLOW LINE
 - PROPOSED PERMIT PARKING AREA
 - PROPOSED PERMIT HOLDER AND LIMITED WAITING 2 HOURS MAXIMUM STAY NO RETURN WITHIN 2 HOURS
 - PROPOSED DROPPED KERB
 - ZONE ENTRY/EXIT SIGN
 - PROPOSED PARKING SIGN ON NEW POST
 - PROPOSED PARKING SIGN ON EXISTING SIGN POST
 - PROPOSED PARKING SIGN ON EXISTING LAMP COLUMN
 - PROPOSED DISABLE SIGN
 - PROPOSED PERMIT PARKING AREA SIGN ON NEW POST
 - PROPOSED PERMIT PARKING AREA SIGN ON EXISTING LAMP COLUMN
 - EXISTING ROAD MARKINGS
 - EXISTING DOUBLE YELLOW LINE
 - EXISTING ACCESS
 - EXISTING PRIVATE PARKING BAY
 - EXISTING FLUSH KREB

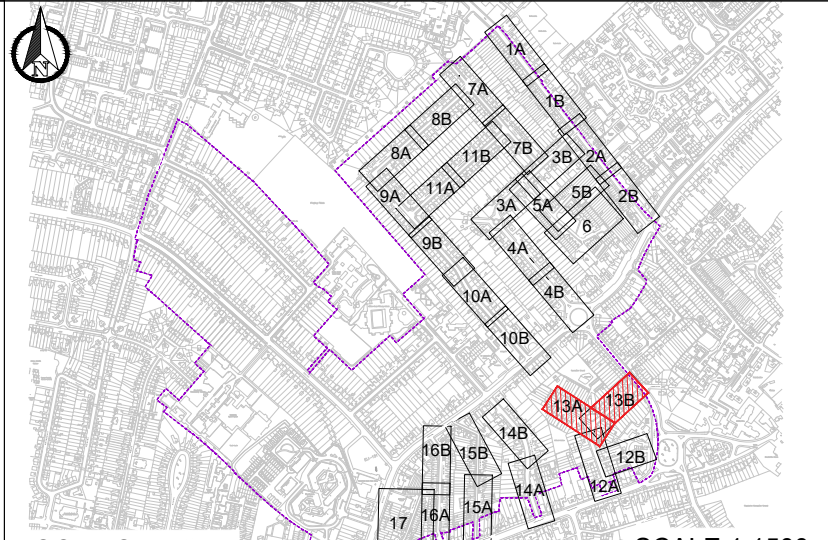

LOCATION PLAN				SCALE 1:1500	
S3-P01	25.02.2025	AS	FIRST ISSUE		
REV	DATE	BY	DESCRIPTION	CHK	APD

DRAWING STATUS	DETAILED DESIGN
----------------	-----------------

wsp


62-64 Hills Road, Cambridge, CB2 1LA, UK
T+ 44 (0) 1223 558 050, F+ 44 (0) 1223 558 051
wsp.com




PROJECT	GCP RESIDENT PARKING SCHEME MILTON
TITLE	GENERAL ARRANGEMENT SHEET 13 OF 17

SCALE @ A1 1:200	CHECKED BM	APPROVED RP
PROJECT No. 70092842	DESIGNED BY AS	DATE 25.02.2025
DRAWING No. 70092842-WSP-XX-DR-LP-0100-13	REV. S3-P01	

C:\Users\WSP\Documents\70092842-WSP-XX-DR-LP-0100-15_20250210.dwg 25 Feb, 2025 1:09pm

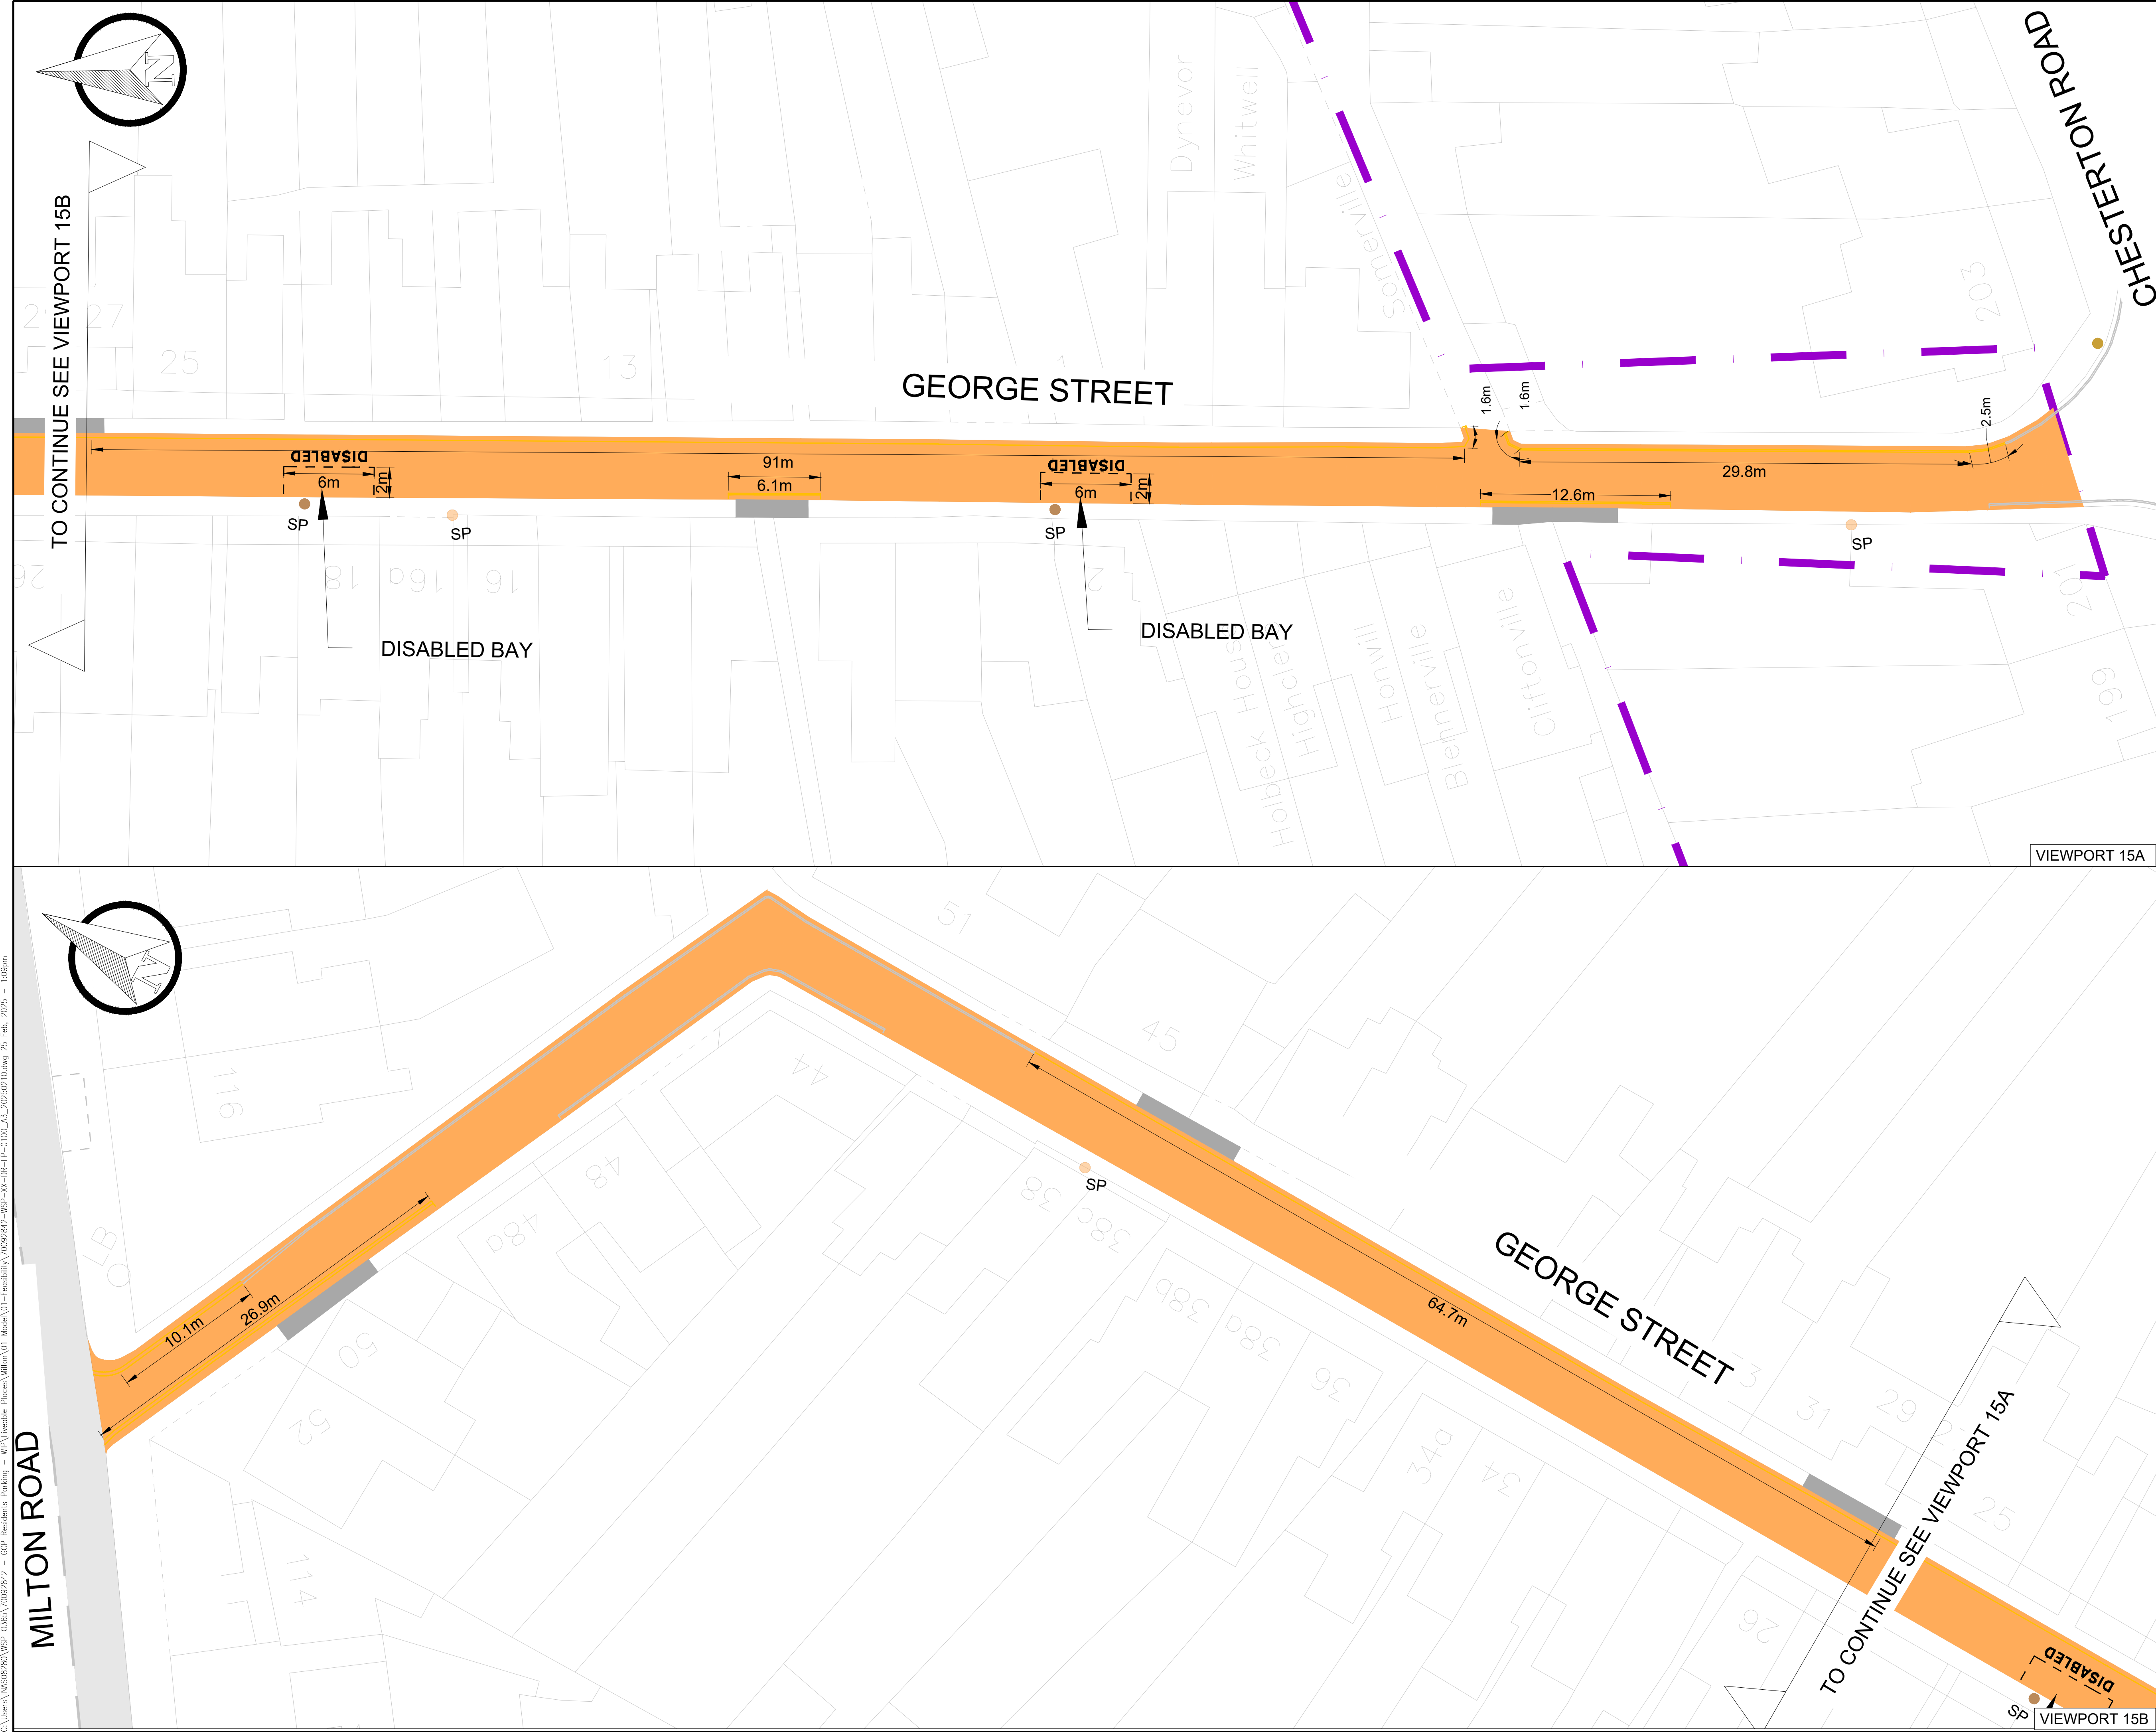

- KEYS:**
- SCHEME BOUNDARY
 - PROPOSED PERMIT HOLDER ONLY MARKING
 - PROPOSED DOUBLE YELLOW LINE
 - PROPOSED PERMIT PARKING AREA
 - PROPOSED PERMIT HOLDER AND LIMITED WAITING 2 HOURS MAXIMUM STAY NO RETURN WITHIN 2 HOURS
 - PROPOSED DROPPED KERB
 - ZONE ENTRY/EXIT SIGN
 - PROPOSED PARKING SIGN ON NEW POST
 - PROPOSED PARKING SIGN ON EXISTING SIGN POST
 - PROPOSED PARKING SIGN ON EXISTING LAMP COLUMN
 - PROPOSED DISABLE SIGN
 - PROPOSED PERMIT PARKING AREA SIGN ON NEW POST
 - PROPOSED PERMIT PARKING AREA SIGN ON EXISTING LAMP COLUMN
 - EXISTING ROAD MARKINGS
 - EXISTING DOUBLE YELLOW LINE
 - EXISTING ACCESS
 - EXISTING PRIVATE PARKING BAY
 - EXISTING FLUSH KREB

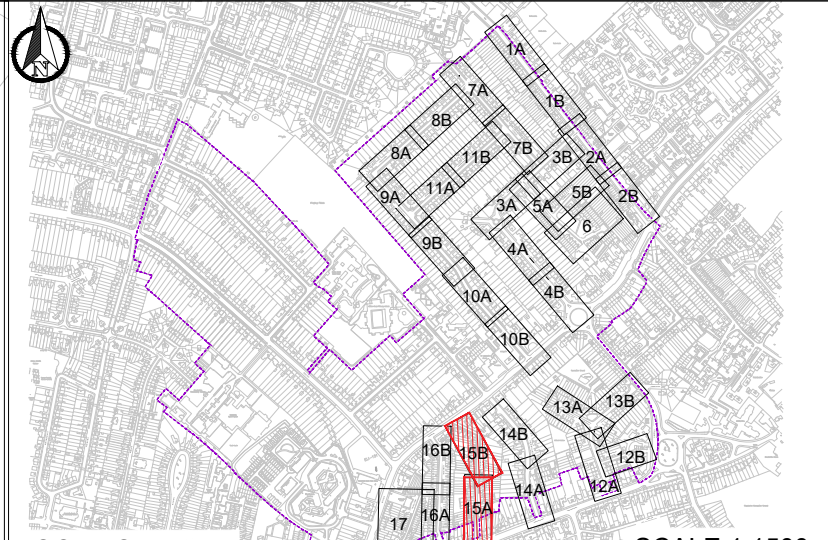

S3-P01	25.02.2025	AS	FIRST ISSUE		
REV	DATE	BY	DESCRIPTION	CHK	APD

DETAILED DESIGN

wsp


62-64 Hills Road, Cambridge, CB2 1LA, UK
T+ 44 (0) 1223 558 050, F+ 44 (0) 1223 558 051
wsp.com

Cambridgeshire County Council


GCP RESIDENT PARKING SCHEME MILTON

GENERAL ARRANGEMENT SHEET 15 OF 17

SCALE @ A1	CHECKED	APPROVED
1:200	BM	RP
PROJECT No.	DESIGNED/DRAWN	DATE
70092842	AS	25.02.2025
DRAWING No.	REV.	
70092842-WSP-XX-DR-LP-0100-15	S3-P01	

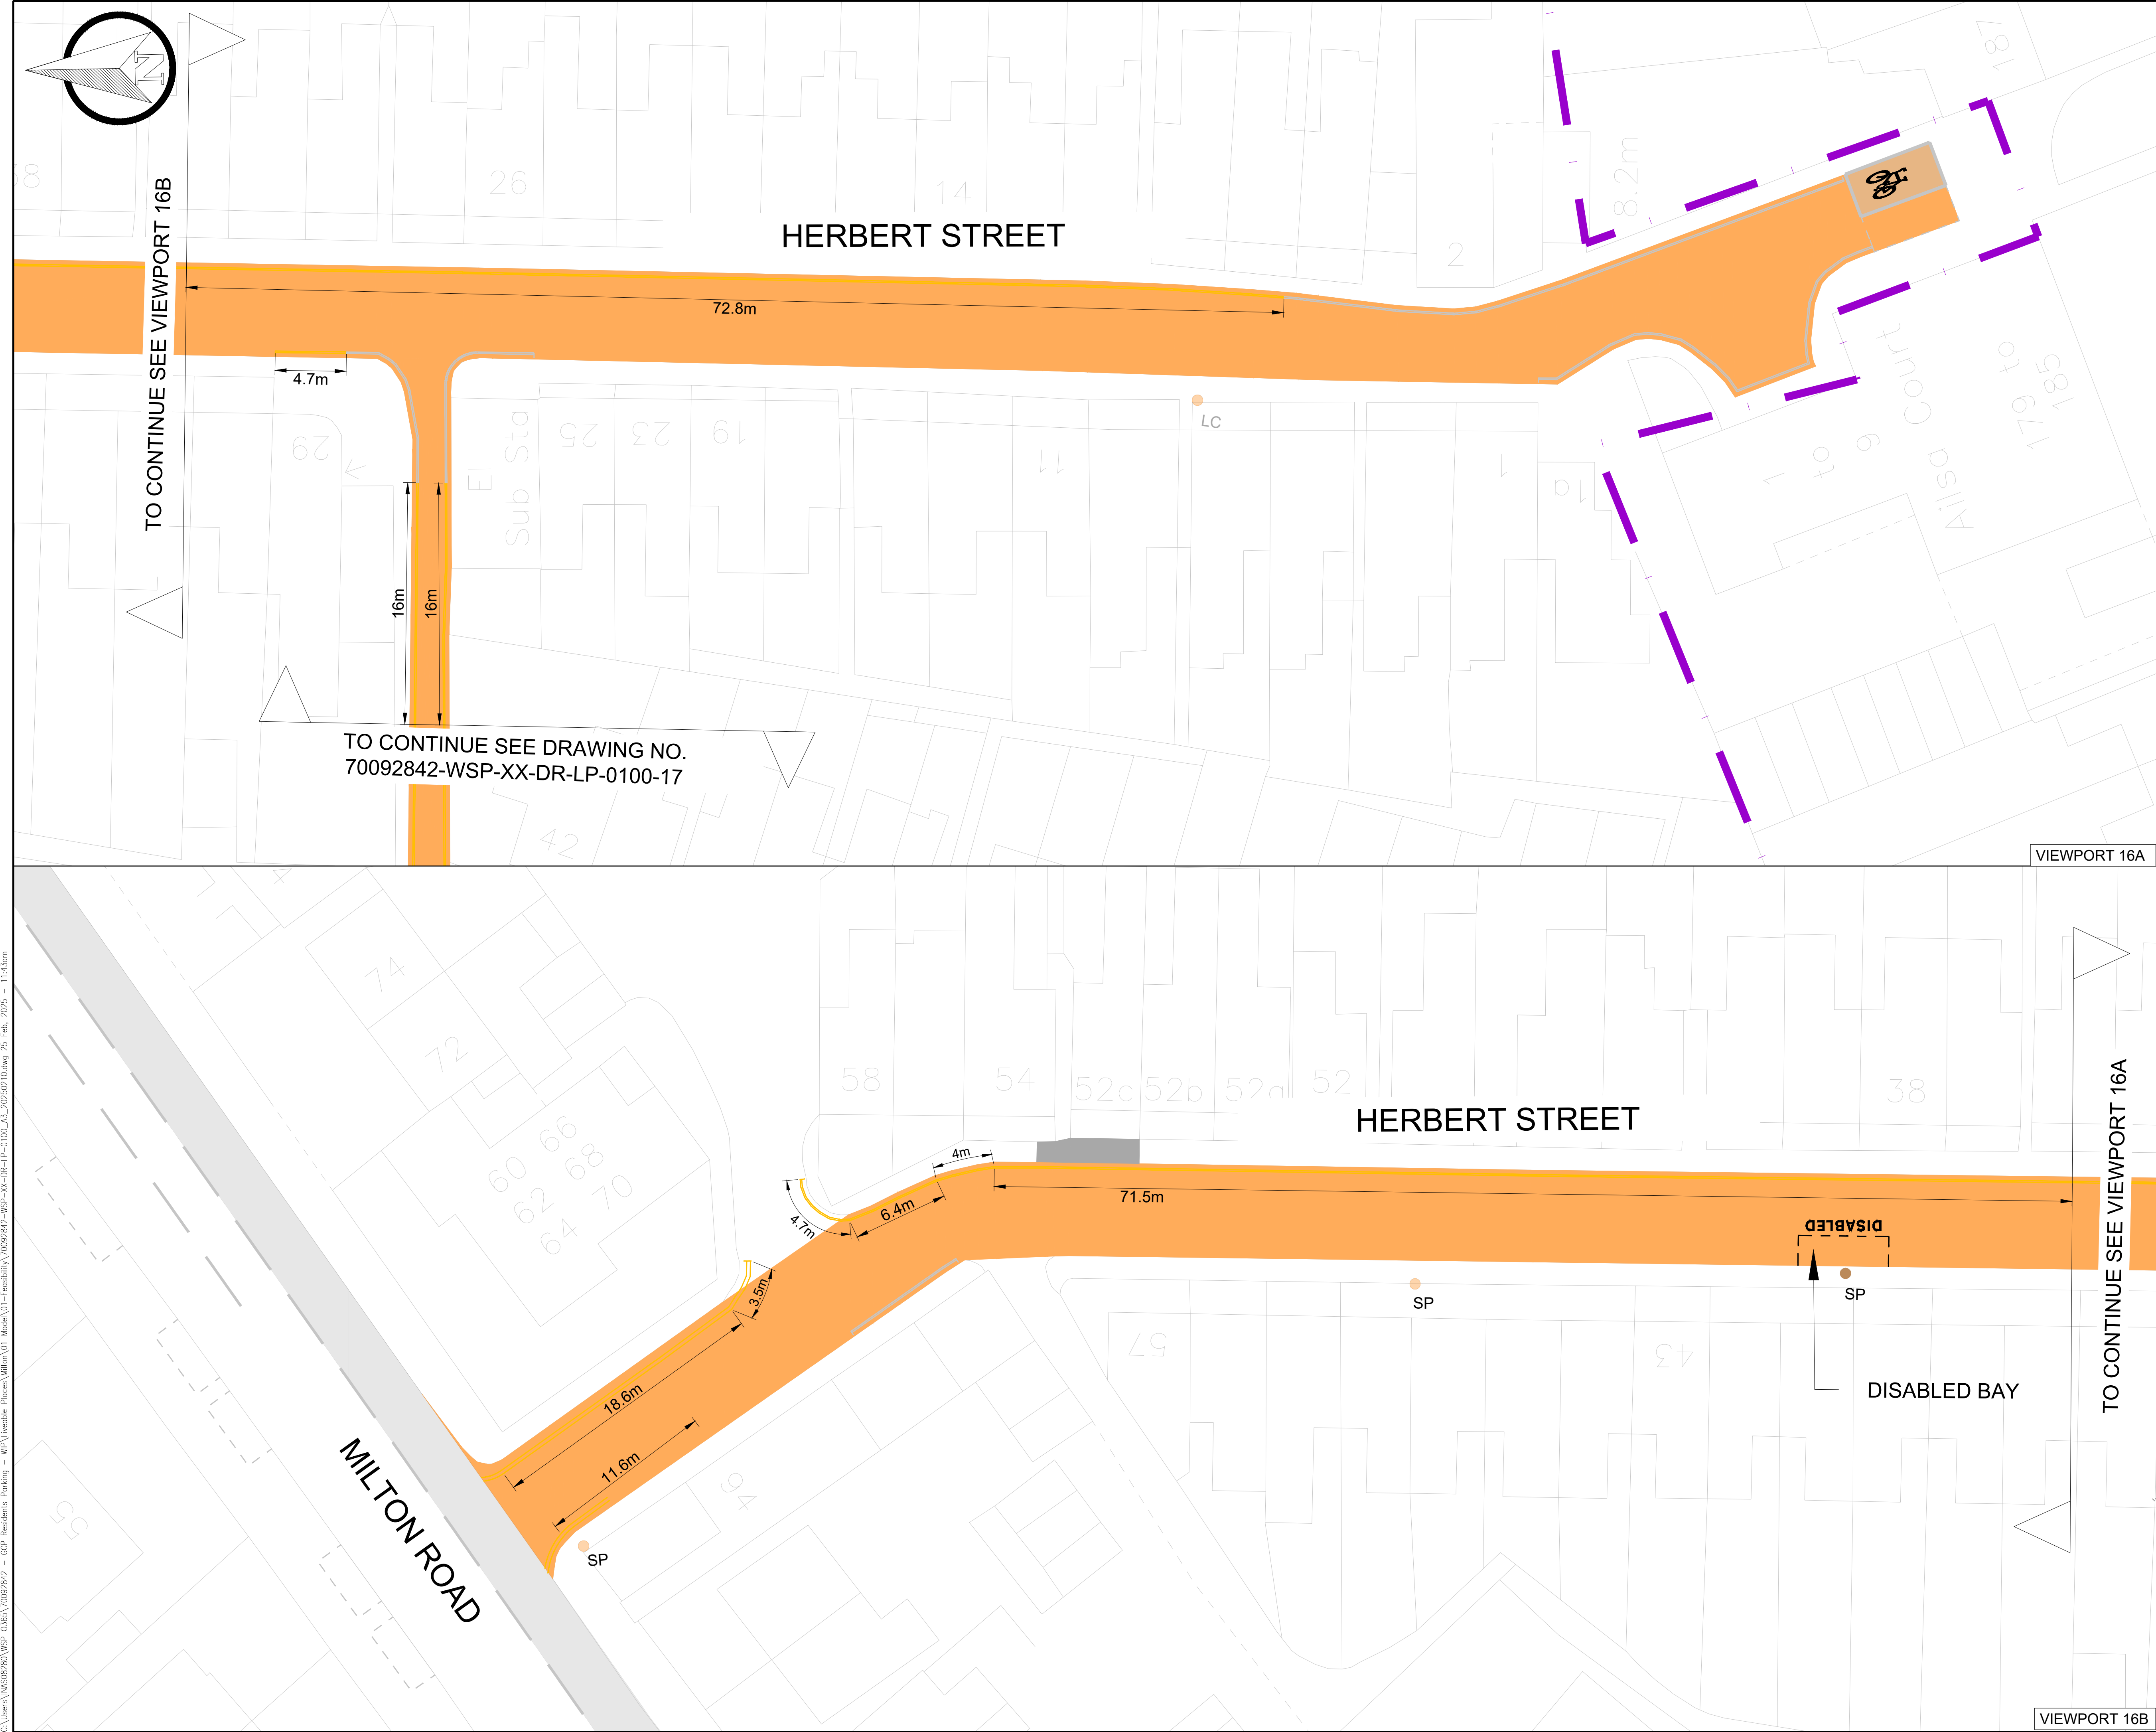

- KEYS:
- SCHEME BOUNDARY
 - PROPOSED PERMIT HOLDER ONLY MARKING
 - PROPOSED DOUBLE YELLOW LINE
 - PROPOSED PERMIT PARKING AREA
 - PROPOSED PERMIT HOLDER AND LIMITED WAITING 2 HOURS MAXIMUM STAY NO RETURN WITHIN 2 HOURS
 - PROPOSED DROPPED KERB
 - ZONE ENTRY/EXIT SIGN
 - SP PROPOSED PARKING SIGN ON NEW POST
 - SP PROPOSED PARKING SIGN ON EXISTING SIGN POST
 - LC PROPOSED PARKING SIGN ON EXISTING LAMP COLUMN
 - SP PROPOSED DISABLE SIGN
 - SP PROPOSED PERMIT PARKING AREA SIGN ON NEW POST
 - LC PROPOSED PERMIT PARKING AREA SIGN ON EXISTING LAMP COLUMN
 - EXISTING ROAD MARKINGS
 - EXISTING DOUBLE YELLOW LINE
 - EXISTING ACCESS
 - EXISTING PRIVATE PARKING BAY
 - EXISTING FLUSH KREB

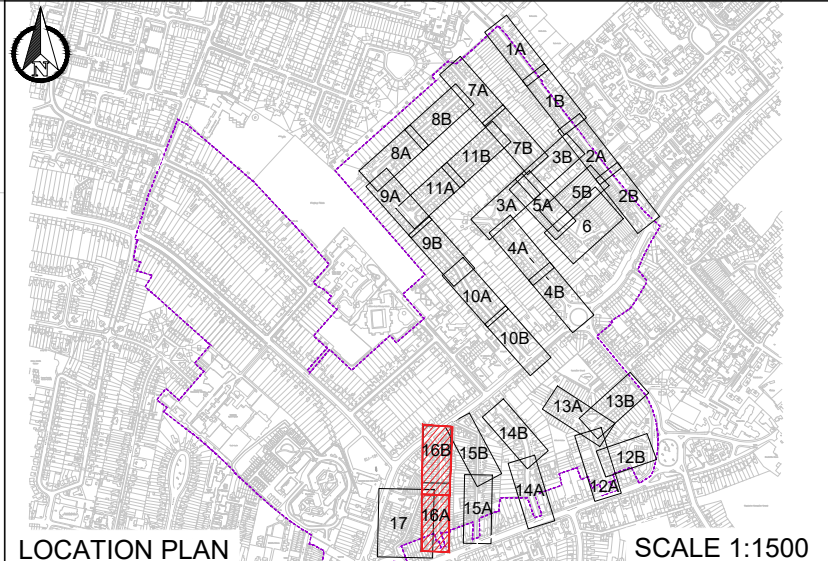

REV	DATE	BY	DESCRIPTION	CHK	APD
S3-P01	25.02.2025	AS	FIRST ISSUE		

DRAWING STATUS

DETAILED DESIGN

wsp

62-64 Hills Road, Cambridge, CB2 1LA, UK
T+ 44 (0) 1223 558 050, F+ 44 (0) 1223 558 051
wsp.com



PROJECT

GCP RESIDENT PARKING SCHEME
MILTON


TITLE

GENERAL ARRANGEMENT
SHEET 16 OF 17

SCALE @ A1	CHECKED	APPROVED
1:200	BM	RP
PROJECT No.	DESIGN/DRAWN	DATE
70092842	AS	25.02.2025
DRAWING No.	REV	
70092842-WSP-XX-DR-LP-0100-16	S3-P01	

© WSP UK Ltd


C:\Users\WSP02842\OneDrive\WSP_0355\70092842 - GCP Residents Parking - WSP-XX-DR-LP-0100-16 Viewport 16A.dwg 25 Feb, 2025 - 11:46am

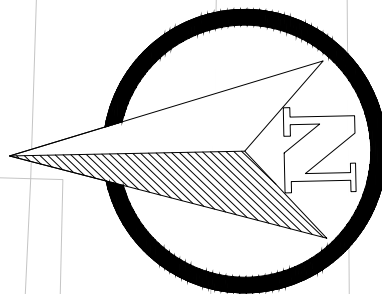

TO CONTINUE SEE DRAWING NO.
70092842-WSP-XX-DR-LP-0100-16 VIEWPORT 16A



- KEYS:**
- SCHEME BOUNDARY
 - PROPOSED PERMIT HOLDER ONLY MARKING
 - PROPOSED DOUBLE YELLOW LINE
 - PROPOSED PERMIT PARKING AREA
 - PROPOSED PERMIT HOLDER AND LIMITED WAITING 2 HOURS MAXIMUM STAY NO RETURN WITHIN 2 HOURS
 - PROPOSED DROPPED KERB
 - ZONE ENTRY/EXIT SIGN
 - SP PROPOSED PARKING SIGN ON NEW POST
 - SP PROPOSED PARKING SIGN ON EXISTING SIGN POST
 - LC PROPOSED PARKING SIGN ON EXISTING LAMP COLUMN
 - SP PROPOSED DISABLE SIGN
 - SP PROPOSED PERMIT PARKING AREA SIGN ON NEW POST
 - LC PROPOSED PERMIT PARKING AREA SIGN ON EXISTING LAMP COLUMN
 - EXISTING ROAD MARKINGS
 - EXISTING DOUBLE YELLOW LINE
 - EXISTING ACCESS
 - EXISTING PRIVATE PARKING BAY
 - EXISTING FLUSH KREB

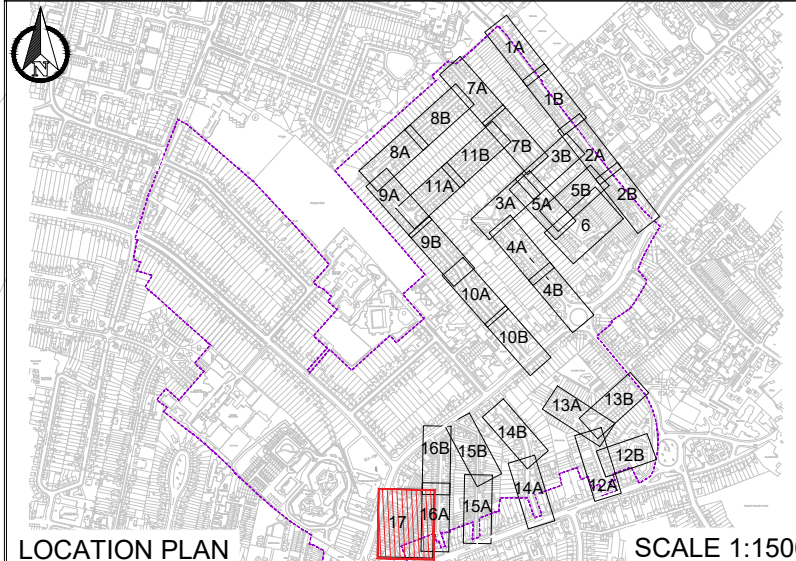

S3-P01	25.02.2025	AS	FIRST ISSUE		
REV	DATE	BY	DESCRIPTION	CHK	APD

DRAWING STATUS

DETAILED DESIGN

wsp

62-64 Hills Road, Cambridge, CB2 1LA, UK
T+ 44 (0) 1223 558 050, F+ 44 (0) 1223 558 051
wsp.com



PROJECT

GCP RESIDENT PARKING SCHEME
MILTON

TITLE

GENERAL ARRANGEMENT
SHEET 17 OF 17

SCALE @ A1 1:200	CHECKED BM	APPROVED RP
PROJECT No. 70092842	DESIGNED BY AS	DATE 25.02.2025
DRAWING No. 70092842-WSP-XX-DR-LP-0100-017	REV. S3-P01	

© WSP UK Ltd